



Site Plan - 73 Leonard Street, Neath, SA11 3HW

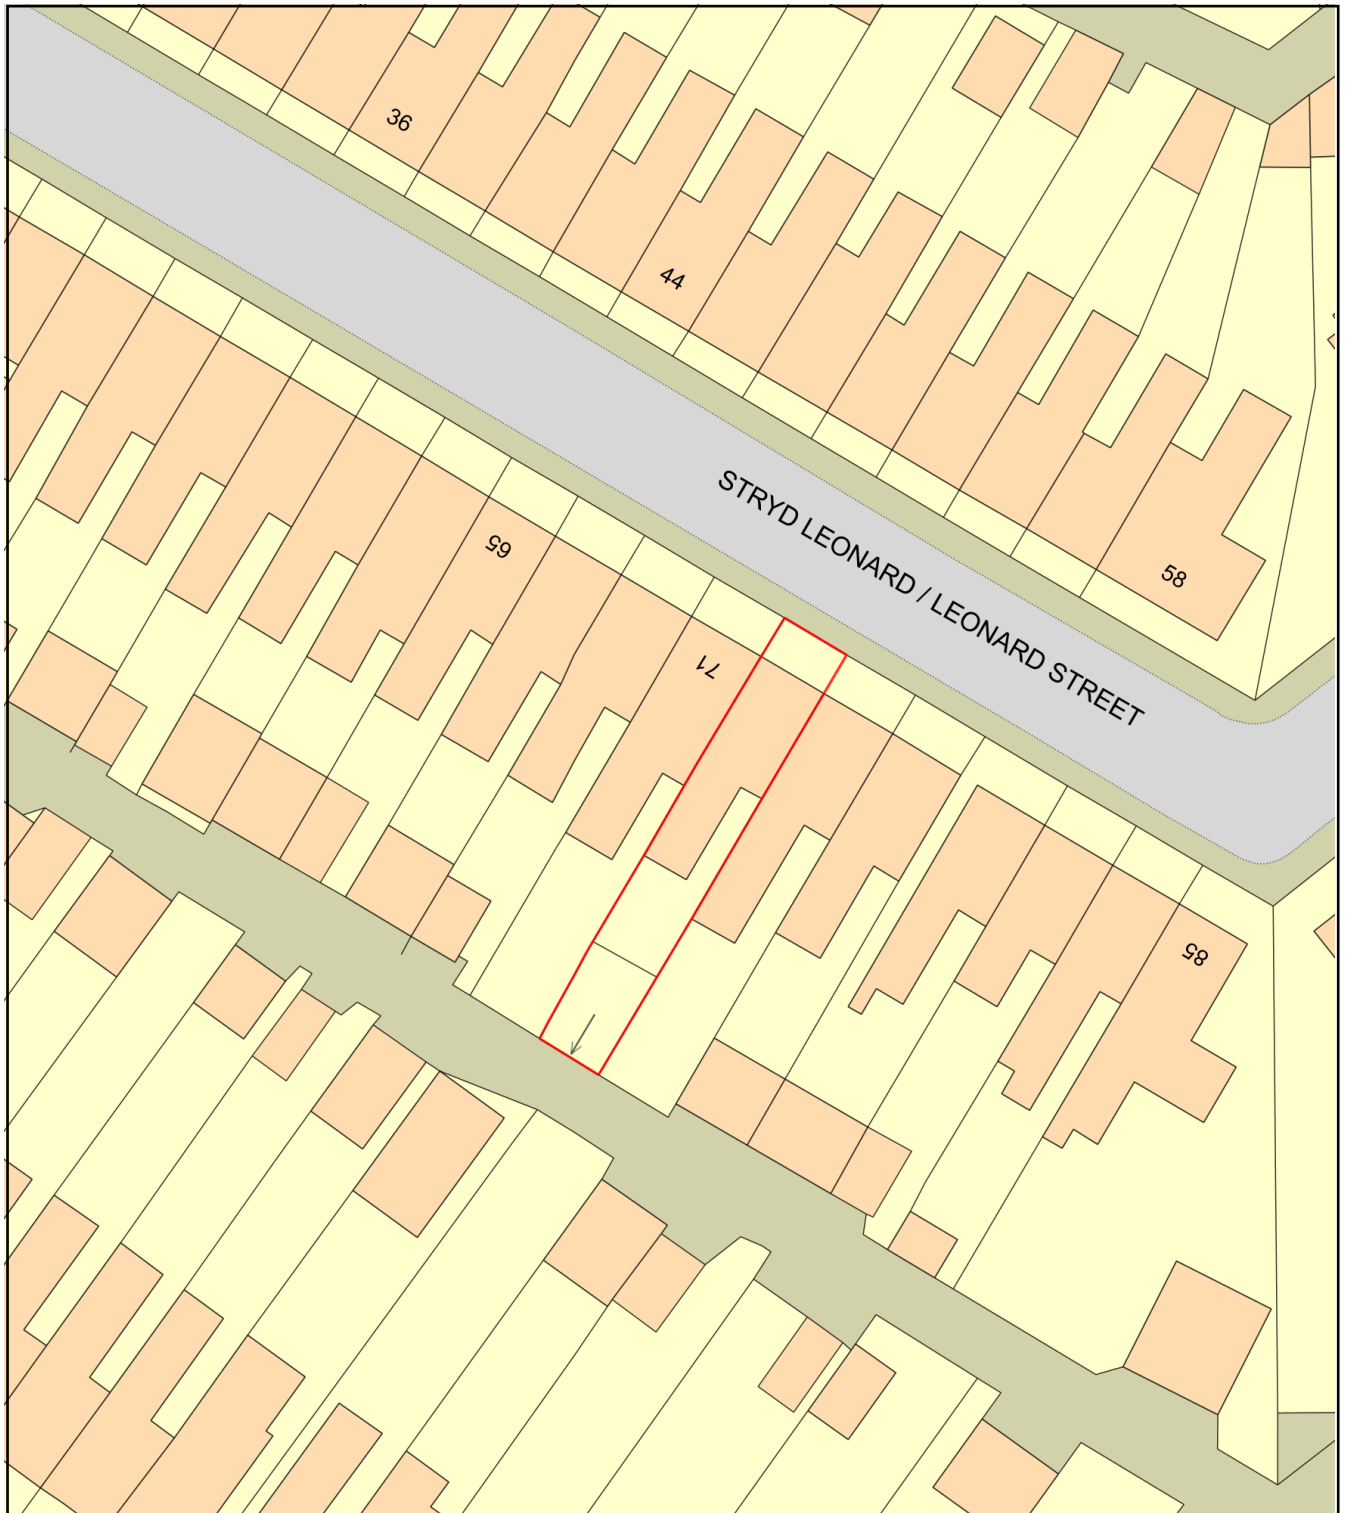

0 20
Metres

 

Plan Produced for: Thomas Dhar
Date Produced: 30 Sep 2021
Plan Reference Number: TQRQM21273141503182
Scale: 1:500 @ A4