


Roof Covering:
'CEMBRIT WESTERLAND' Imitation Slate - Anthracite.
Concrete ridge tile - Anthracite

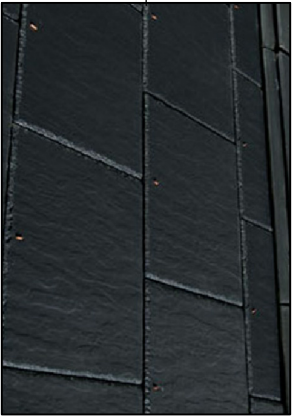

OTHER FINISHES:

Windows & Doors:
uPVC Double Glazed.
Colour: Anthracite
Garage door - Medium Oak

Weather boarding:
uPVC bullnosed
Colour: Black

Rainwater goods:
Plastic, half round
Colour: Black

Client:

Mr. N. Staines & Miss E. Jones
1 Glyn Road
Lower Brynamman
SA18 1SS

Project Title:

PROPOSED DETACHED DWELLING
on Land at 15 Glyn Road
Lower Brynamman

General Notes:

1. Do not scale from this drawing, take figured dimensions only.
2. Dimensions are in millimeters unless otherwise stated.

Drawing Issue:

PLANNING
(for approval)

Drawing Title: PROPOSED MATERIAL FINISHES - GARAGE	
Drawing No: 005-2	Revision:
Date: 11-09-2021	Revised:
Scales: 1:50	Paper Size: A3




Corner Stones / Quoins:
'BLUE PENNANT STONE'



Wall Covering:
PAREX - MONOREX GF
One coat tough coloured, breathable render.
Colour - Ivory (or similar)

PROPOSED FRONT ELEVATION

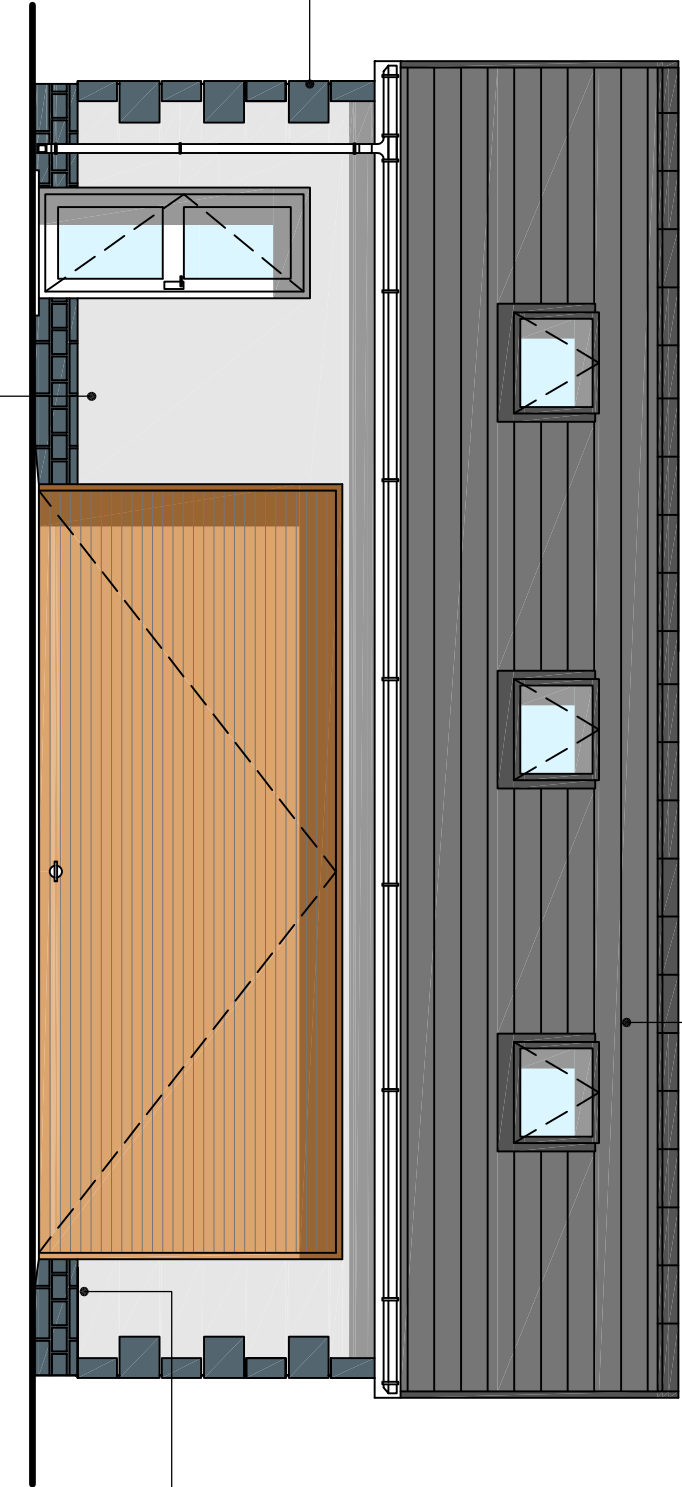

Stone Plinth:
'BLUE PENNANT STONE'
Semi-coursed



Cwm Planning & Design Ltd.
(architectural and Draughting Services)