



Existing Ground Floor Plan

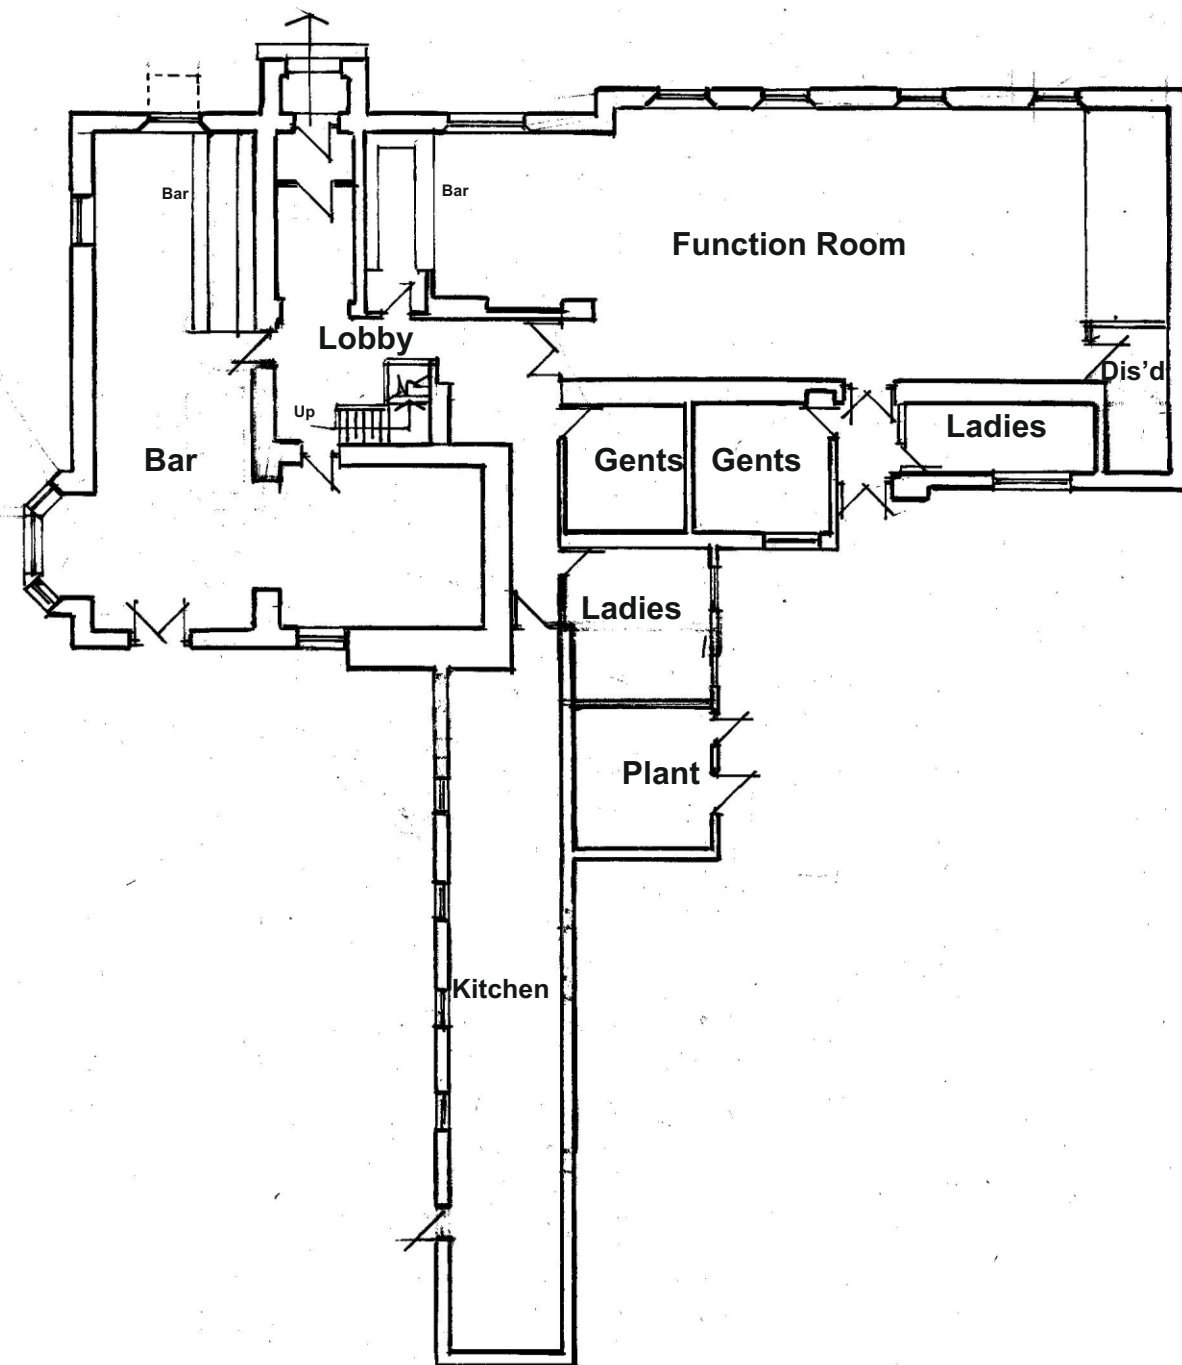

Proposed Ground Floor Plan

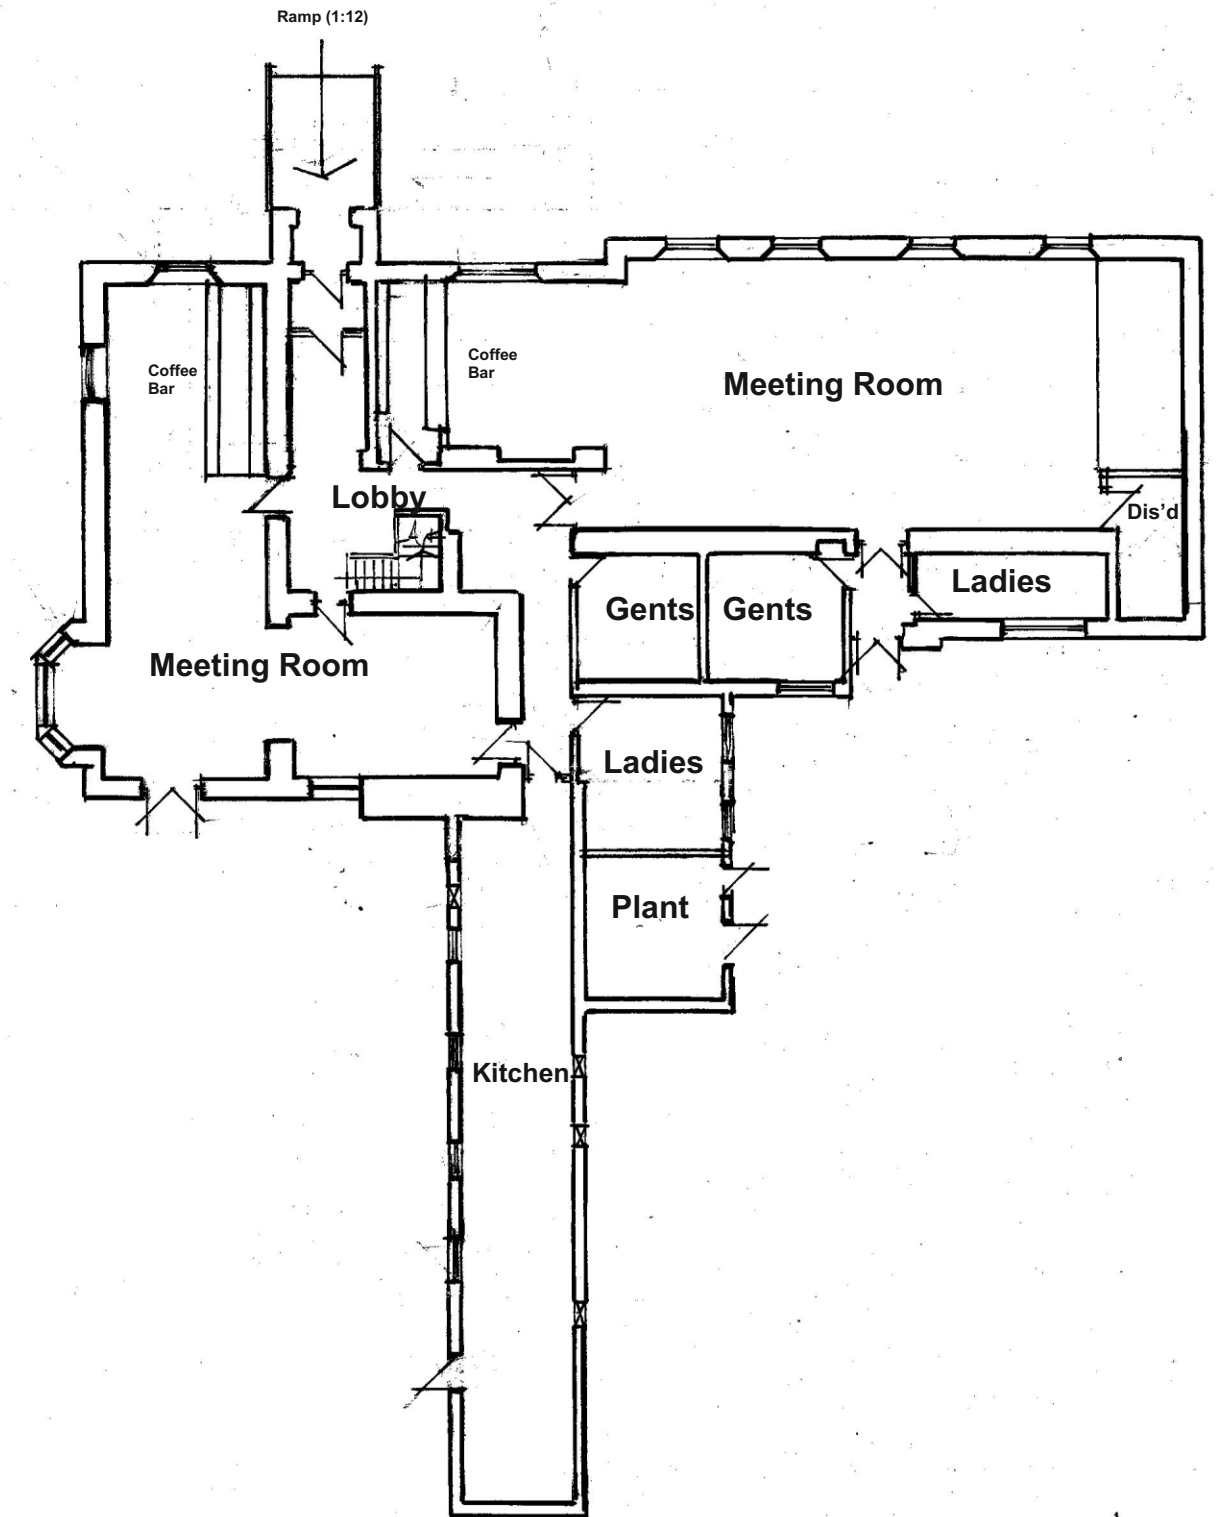

Ron Bagshaw & Associates Ltd.

Architectural Design & Planning Consultants



Wood Field House
1b Rosser Terrace
Cilfrew
Neath, SA10 8LH

Contact Details -
01639 632822 (Office)
07870 863859 (Mobile)
mail@ronbagshaw.co.uk

Drawing No: EPI2021/01

Scale: 1:200 @ A3

Date: October 2021

Notes/Revisions

Proposal: Change of user from D2 to D1 with First Floor One Bedroom Flat.

Location: Celtic Lodge, Westernmoor Road, Neath

Client: Eli Project Charity

Title: Existing and Proposed Plans.T