



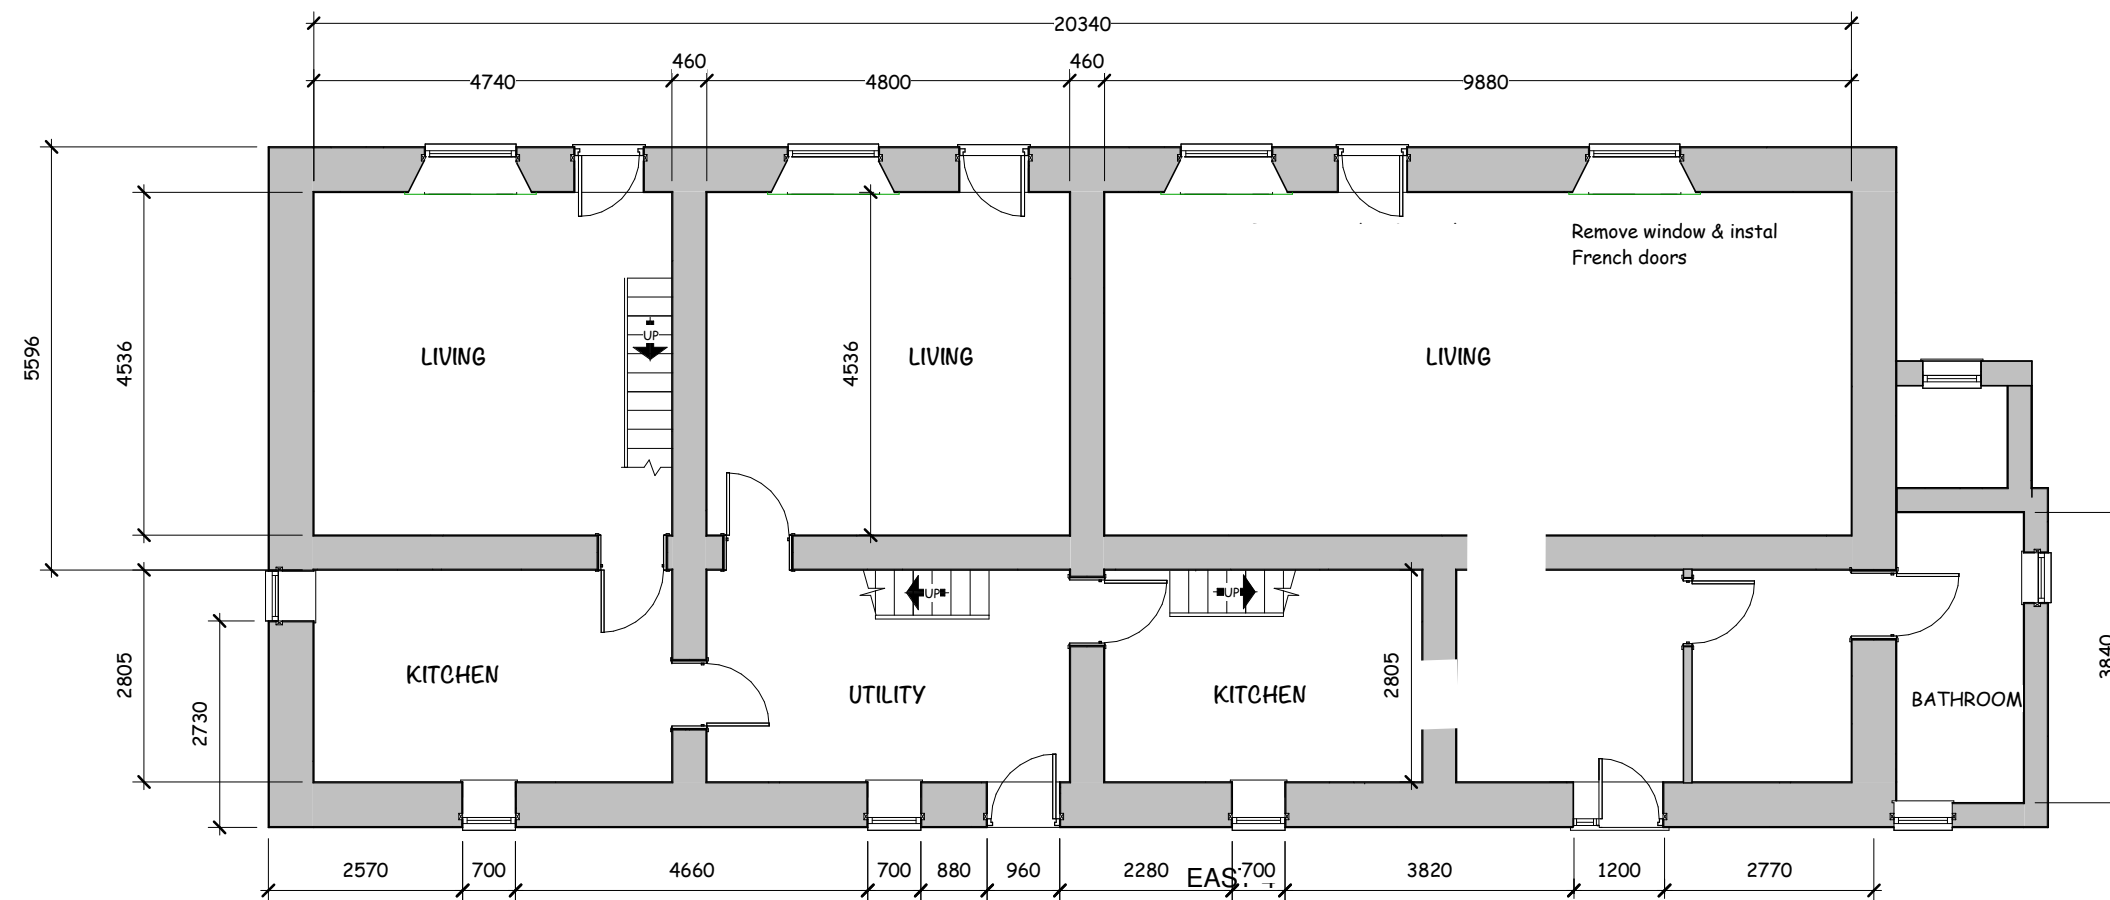

GROUND FLOOR

2 A101

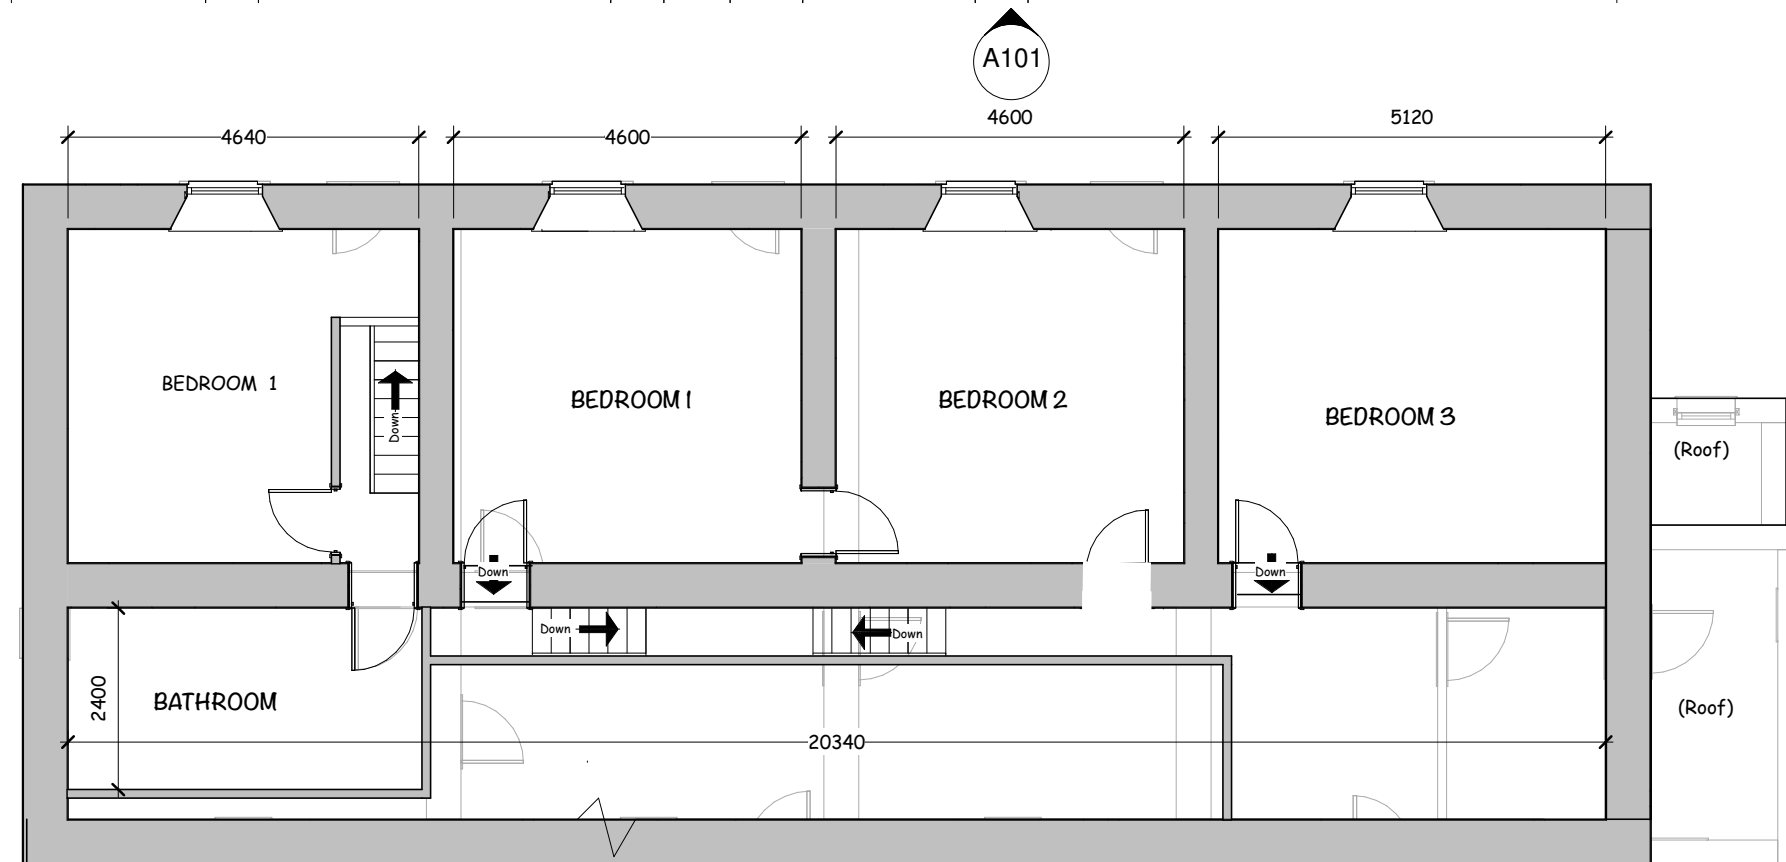

FIRST FLOOR

EAST 4

A101

PROPOSED FIRST FLOOR REAR EXTENSION at
BLAENAFON FARM, TONMAWR, NEATH.

EXISTING FLOOR PLANS

Date 23.11.20
Scale 1:100
Drawn D6

Dwg No

2015/3

REV