






SIDE ELEVATION  
Facing South

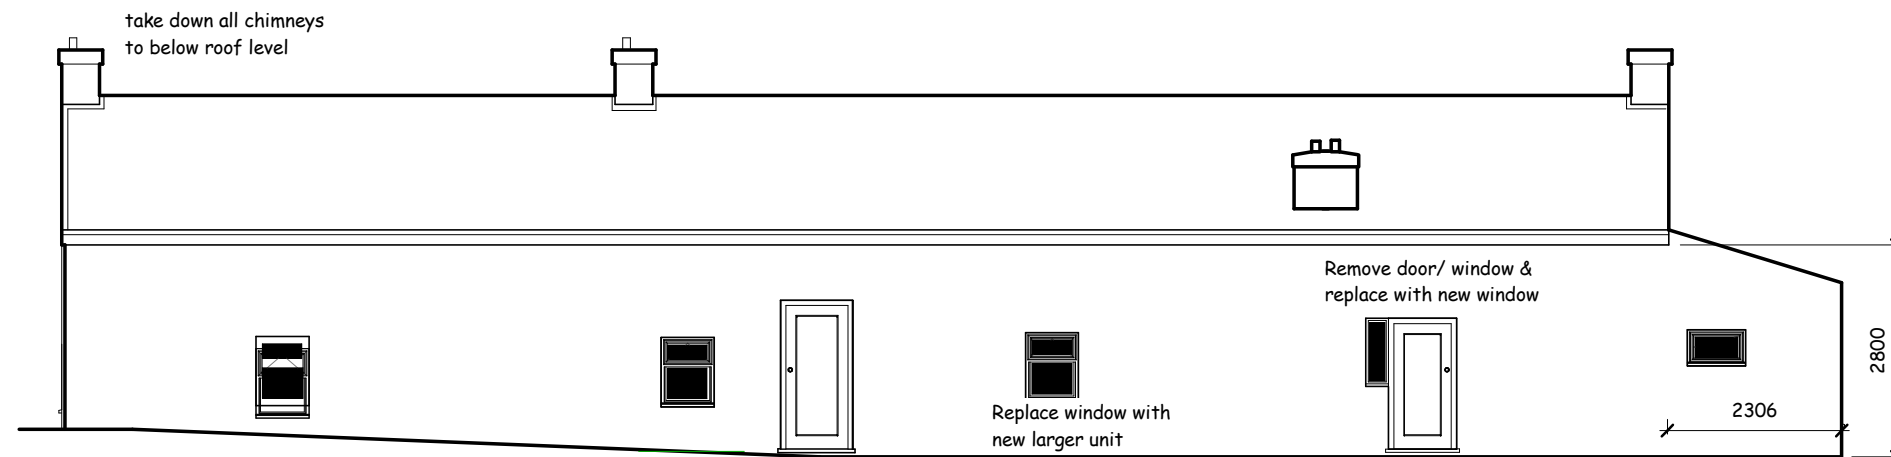

REAR ELEVATION  
Facing East

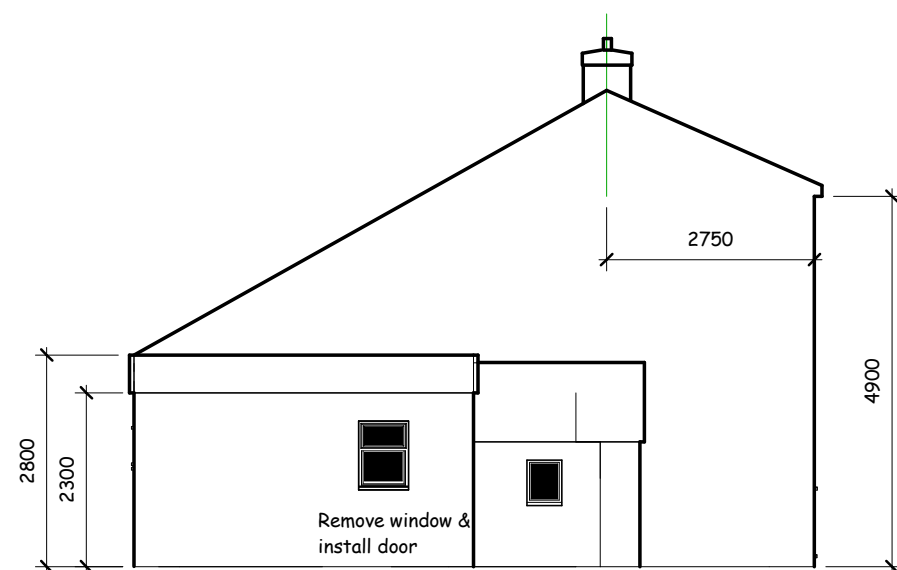

SIDE ELEVATION  
Facing North

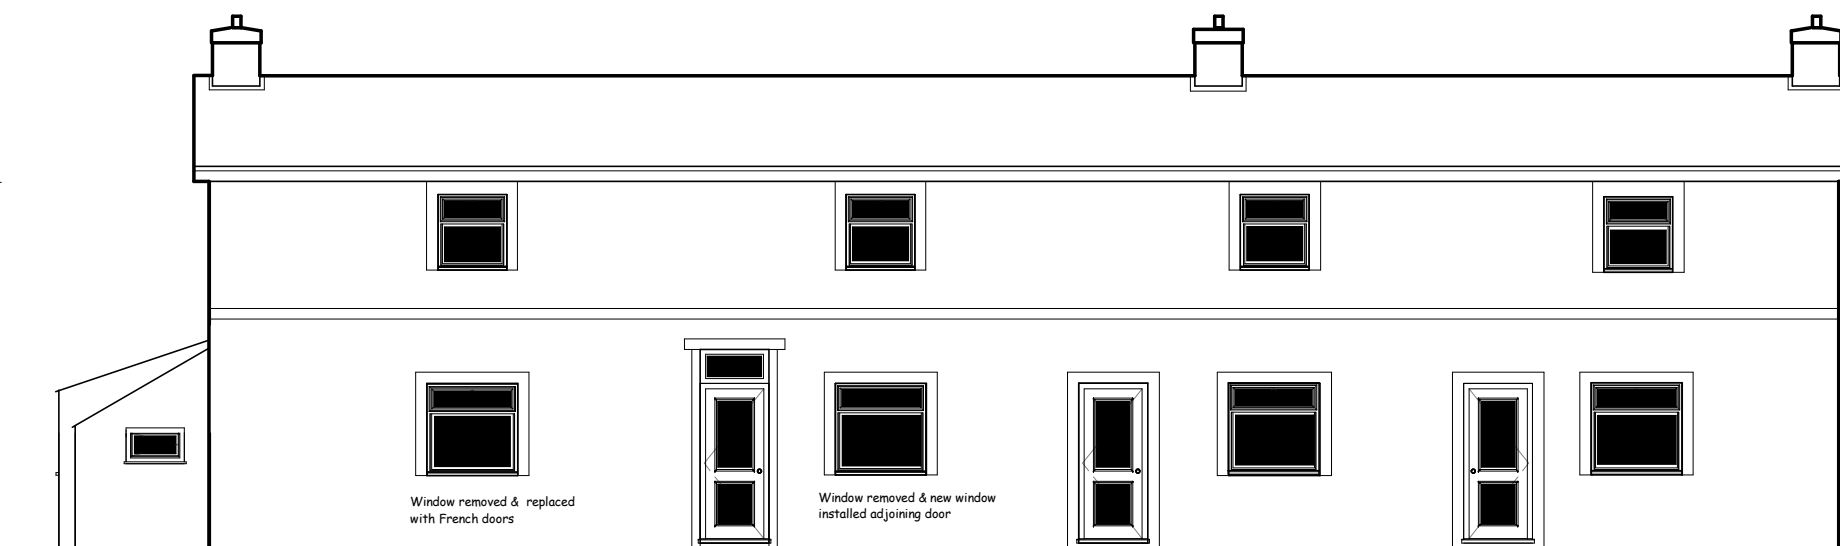

SIDE ELEVATION  
Facing West

PROPOSED FIRST FLOOR REAR EXTENSION at  
BLAENAFON FARM, TONMAWR, NEATH.

EXISTING ELEVATIONS

Date 23 07 21  
Scale 1: 100  
Drawn DG

Dwg No

2015/ 4

REV