



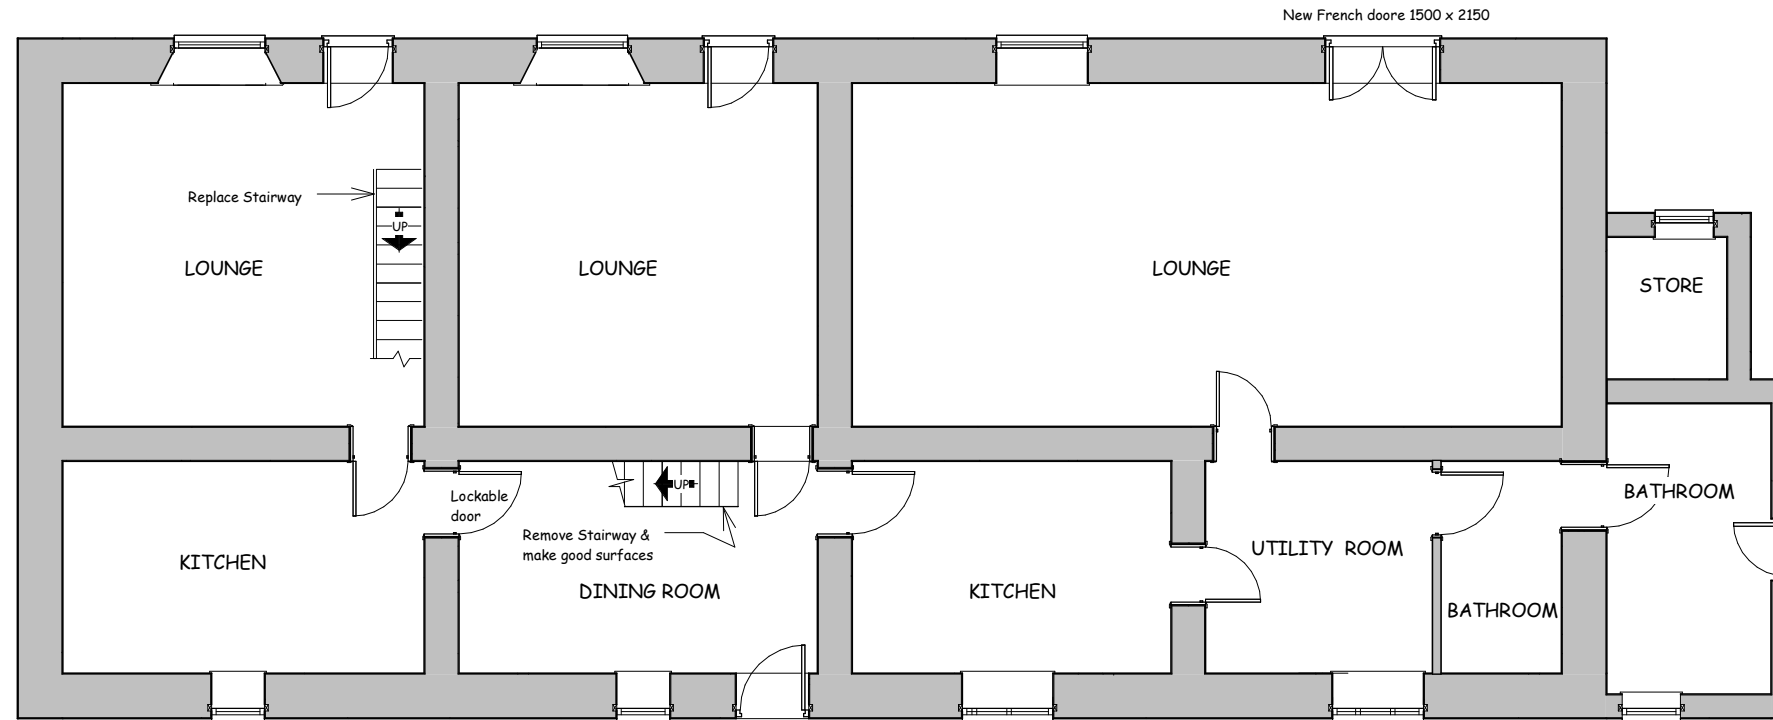

GROUND FLOOR

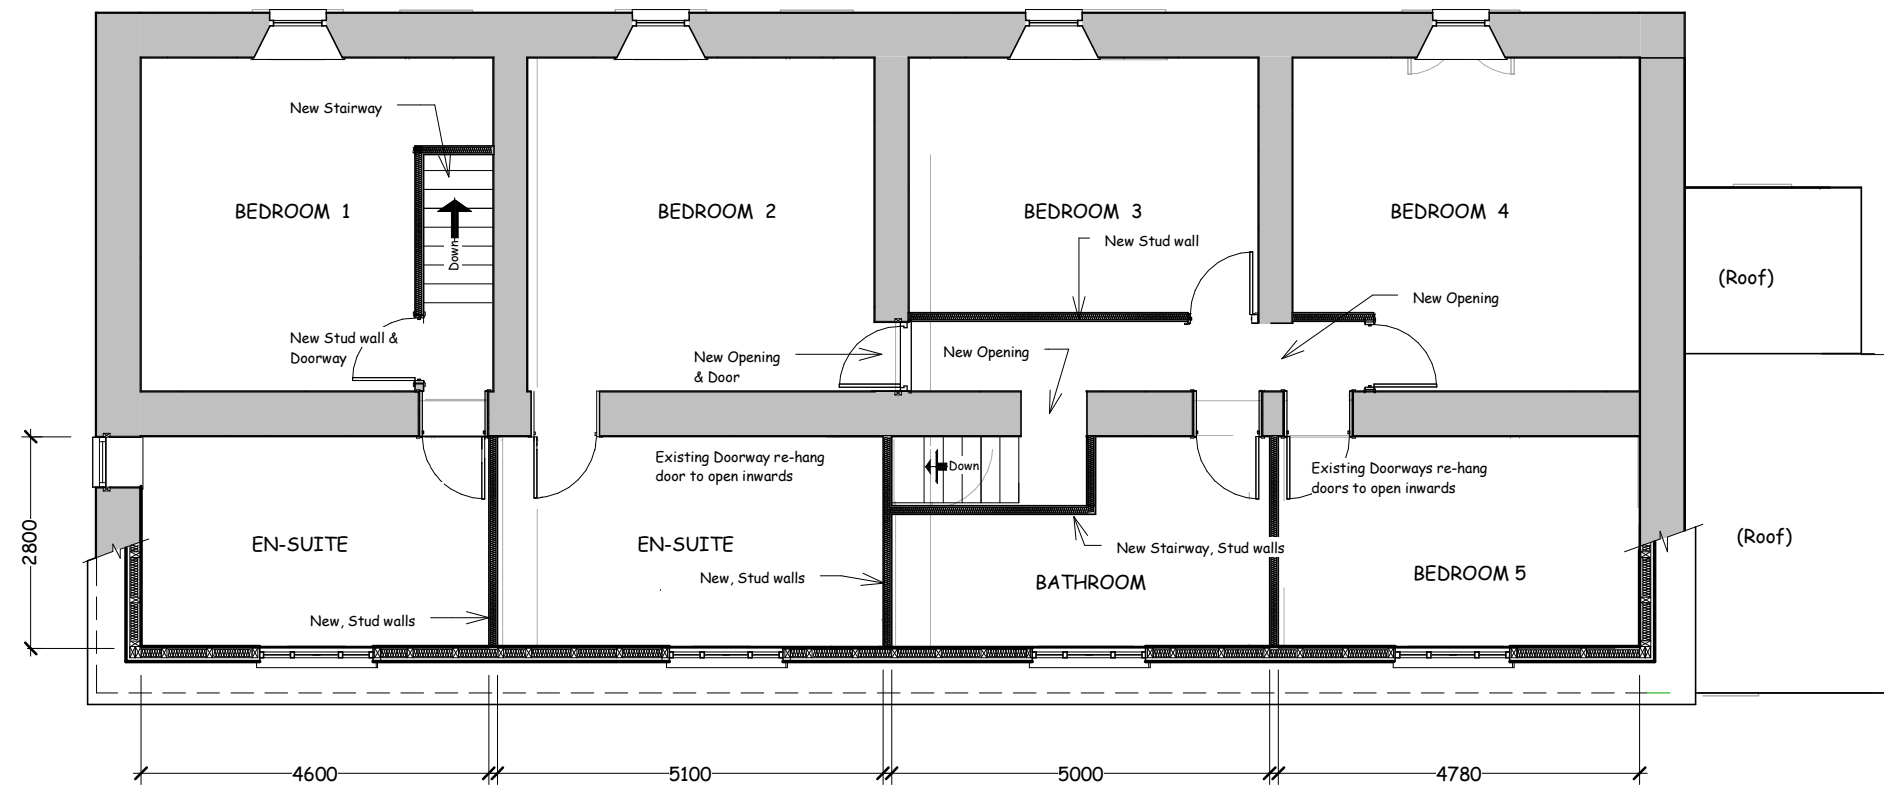

FIRST FLOOR

PROPOSED FIRST FLOOR REAR EXTENSION at
BLAENAFON FARM, TONMAWR, NEATH.

PROPOSED FLOOR PLANS

Date 21.08.21
Scale 1:100
Drawn D6

Dwg N

2015/5

REV

2 A101