




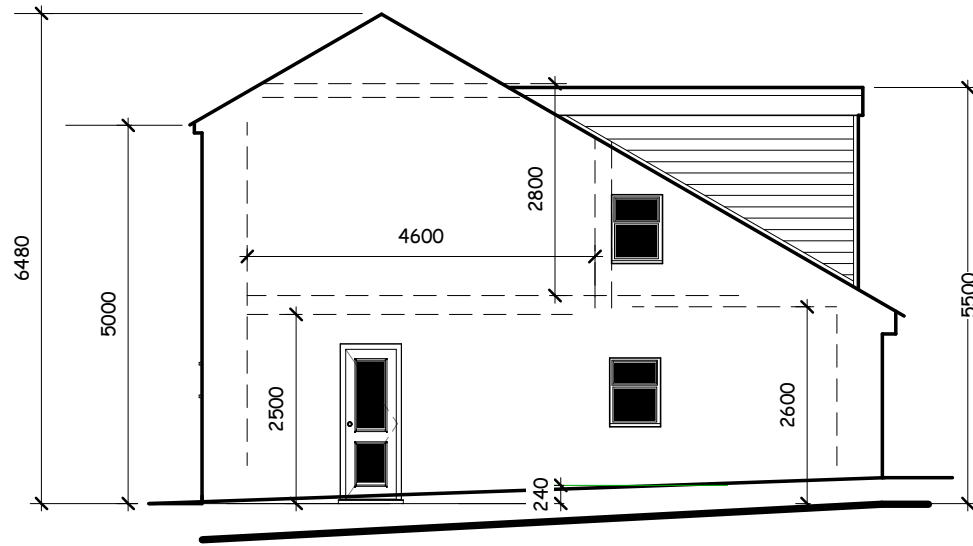


SIDE ELEVATION
Facing South

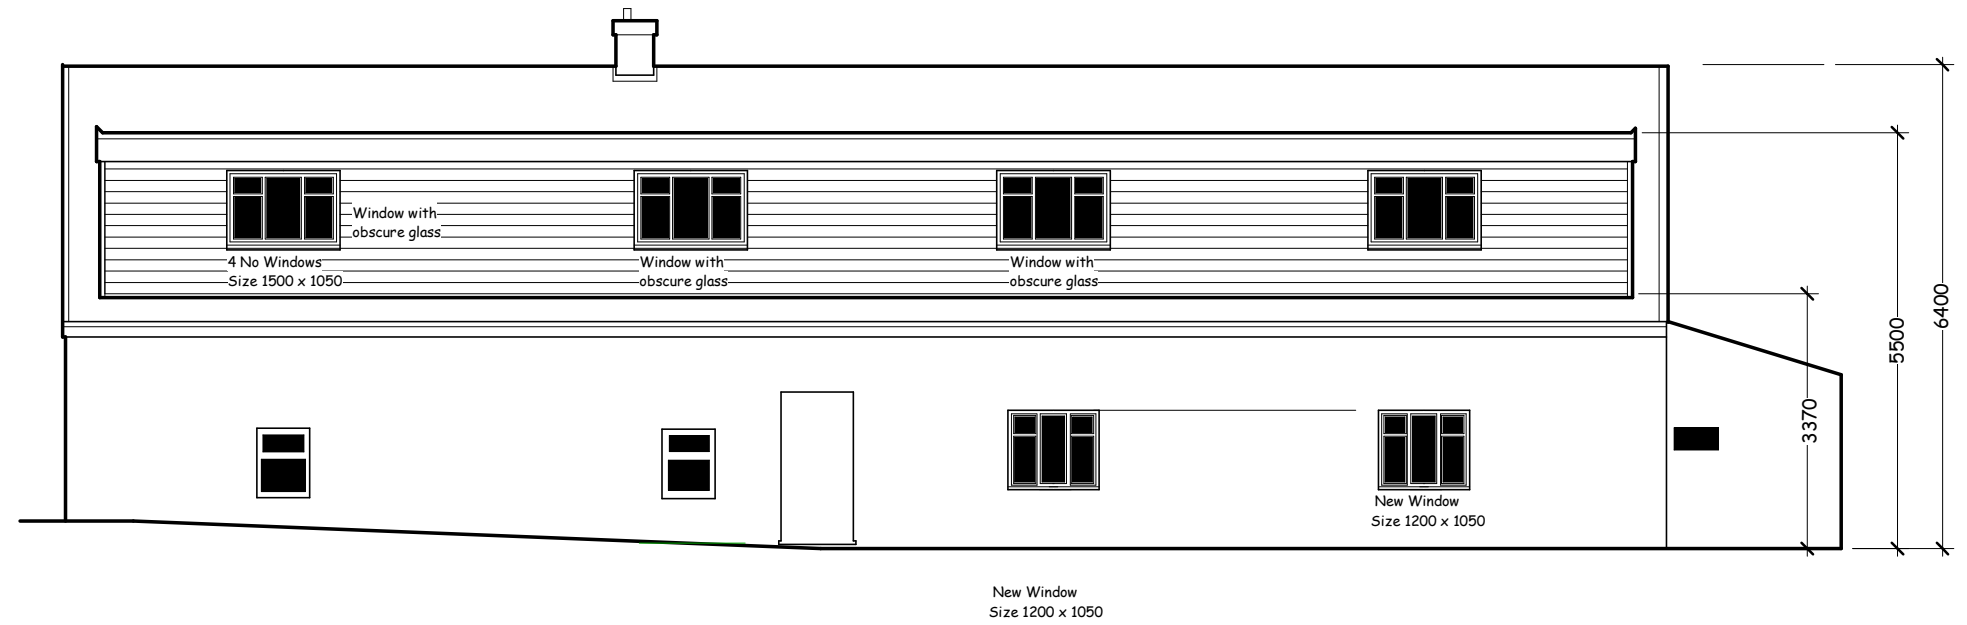

REAR ELEVATION
Facing East

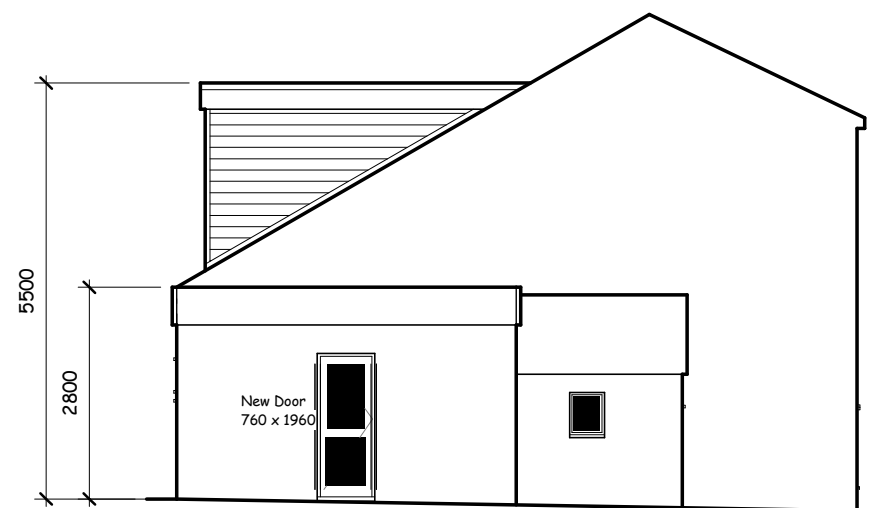

SIDE ELEVATION
Facing North

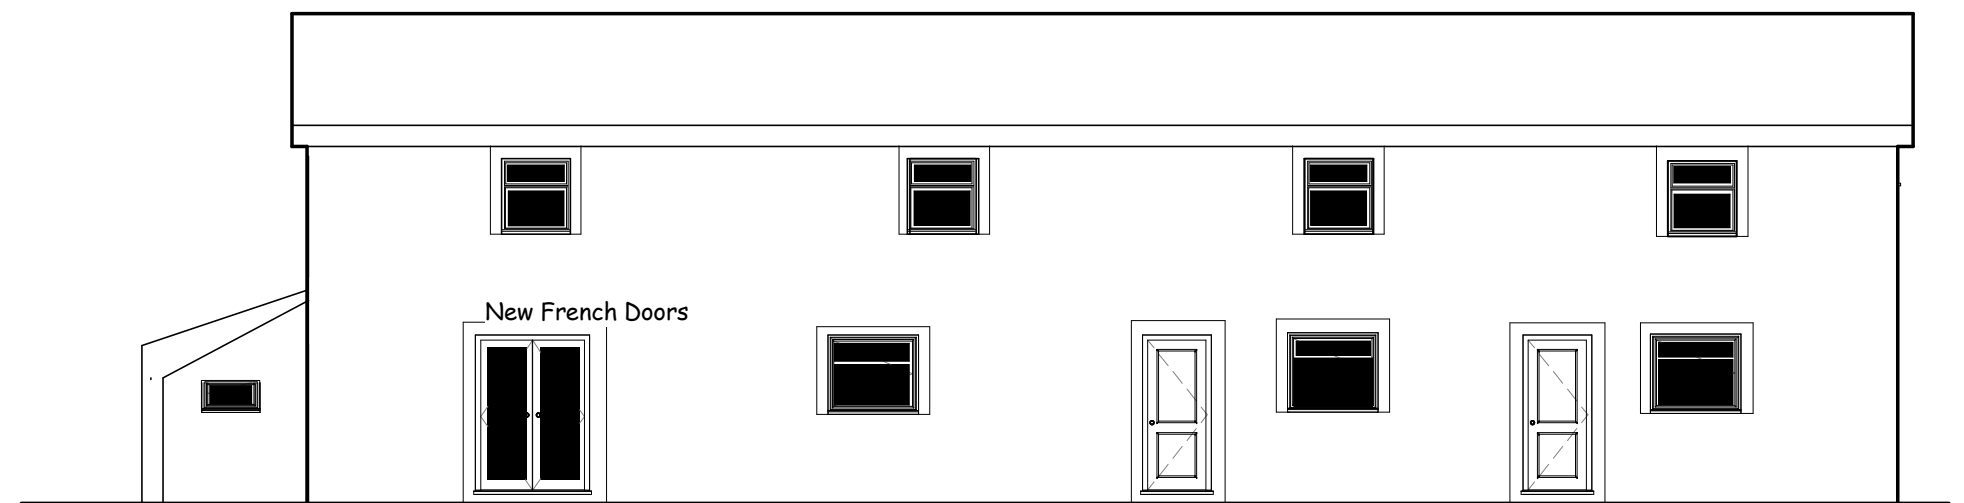

FRONT ELEVATION
Facing West

PROPOSED FIRST FLOOR REAR EXTENSION at
BLAENAFON FARM, TONMAWR, NEATH.

PROPOSED ELEVATIONS

Date 21.08.21
Scale 1:100
Drawn: DG

Dwg No

2015/6

REV