



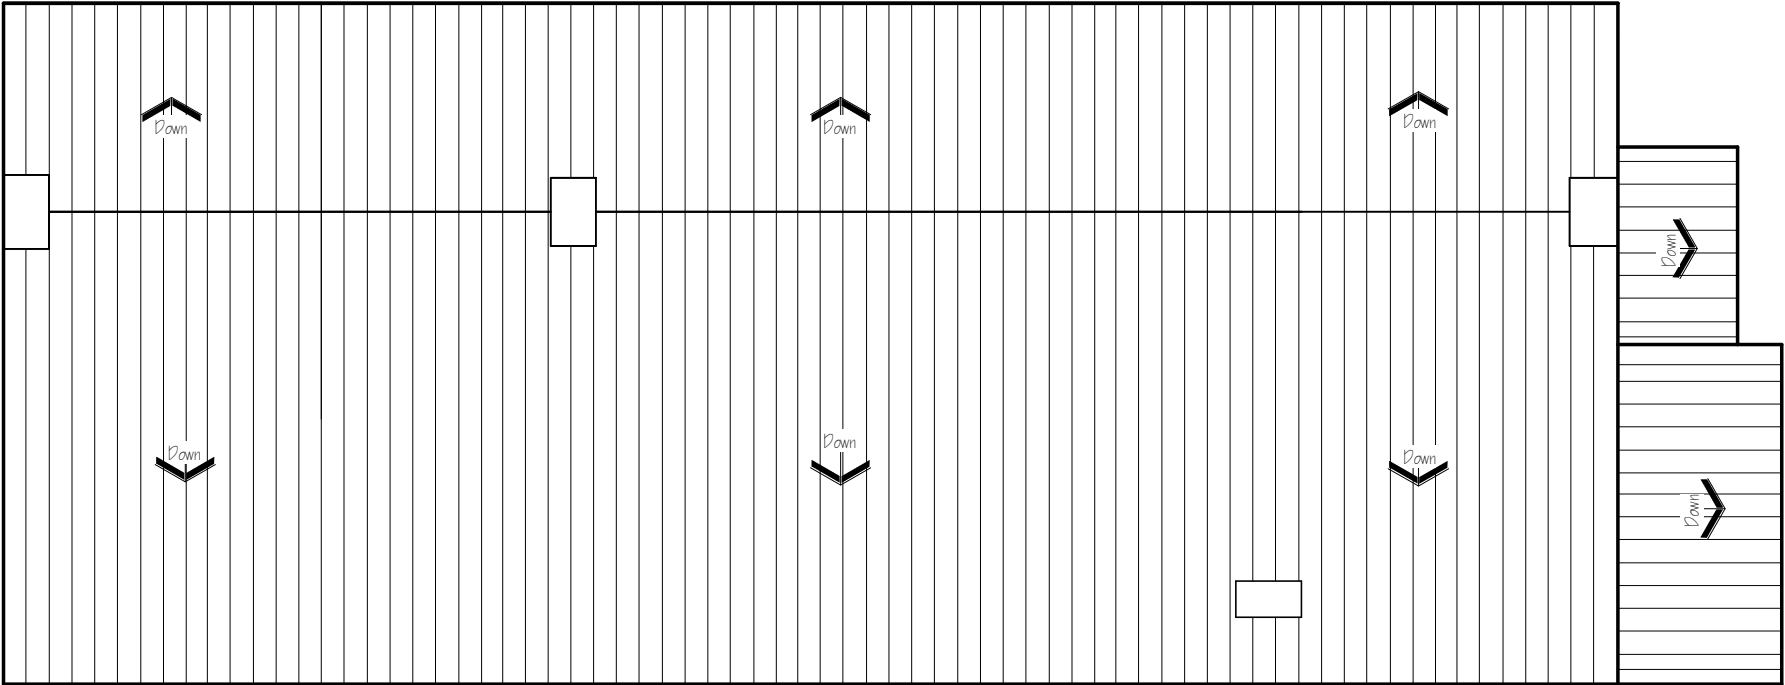

EXISTING ROOF PLAN

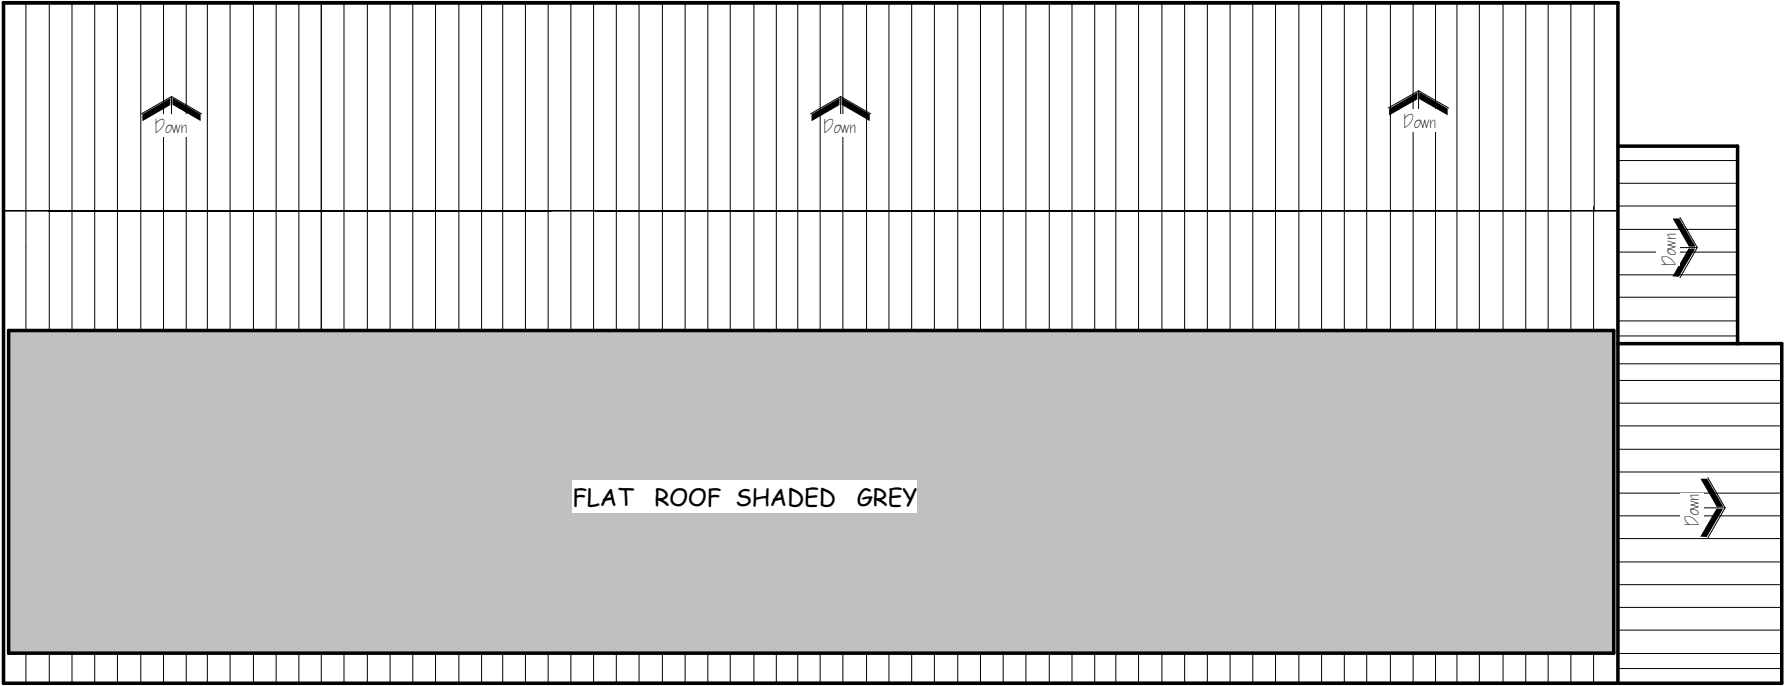

PROPOSED ROOF PLAN

PROPOSED FIRST FLOOR REAR EXTENSION at
BLAENAFON FARM, TONMAWR, NEATH.

ROOF PLANS

Date 02.09.21
Scale 1: 100
Drawn DG

Dwg No°

2015/7

REV