


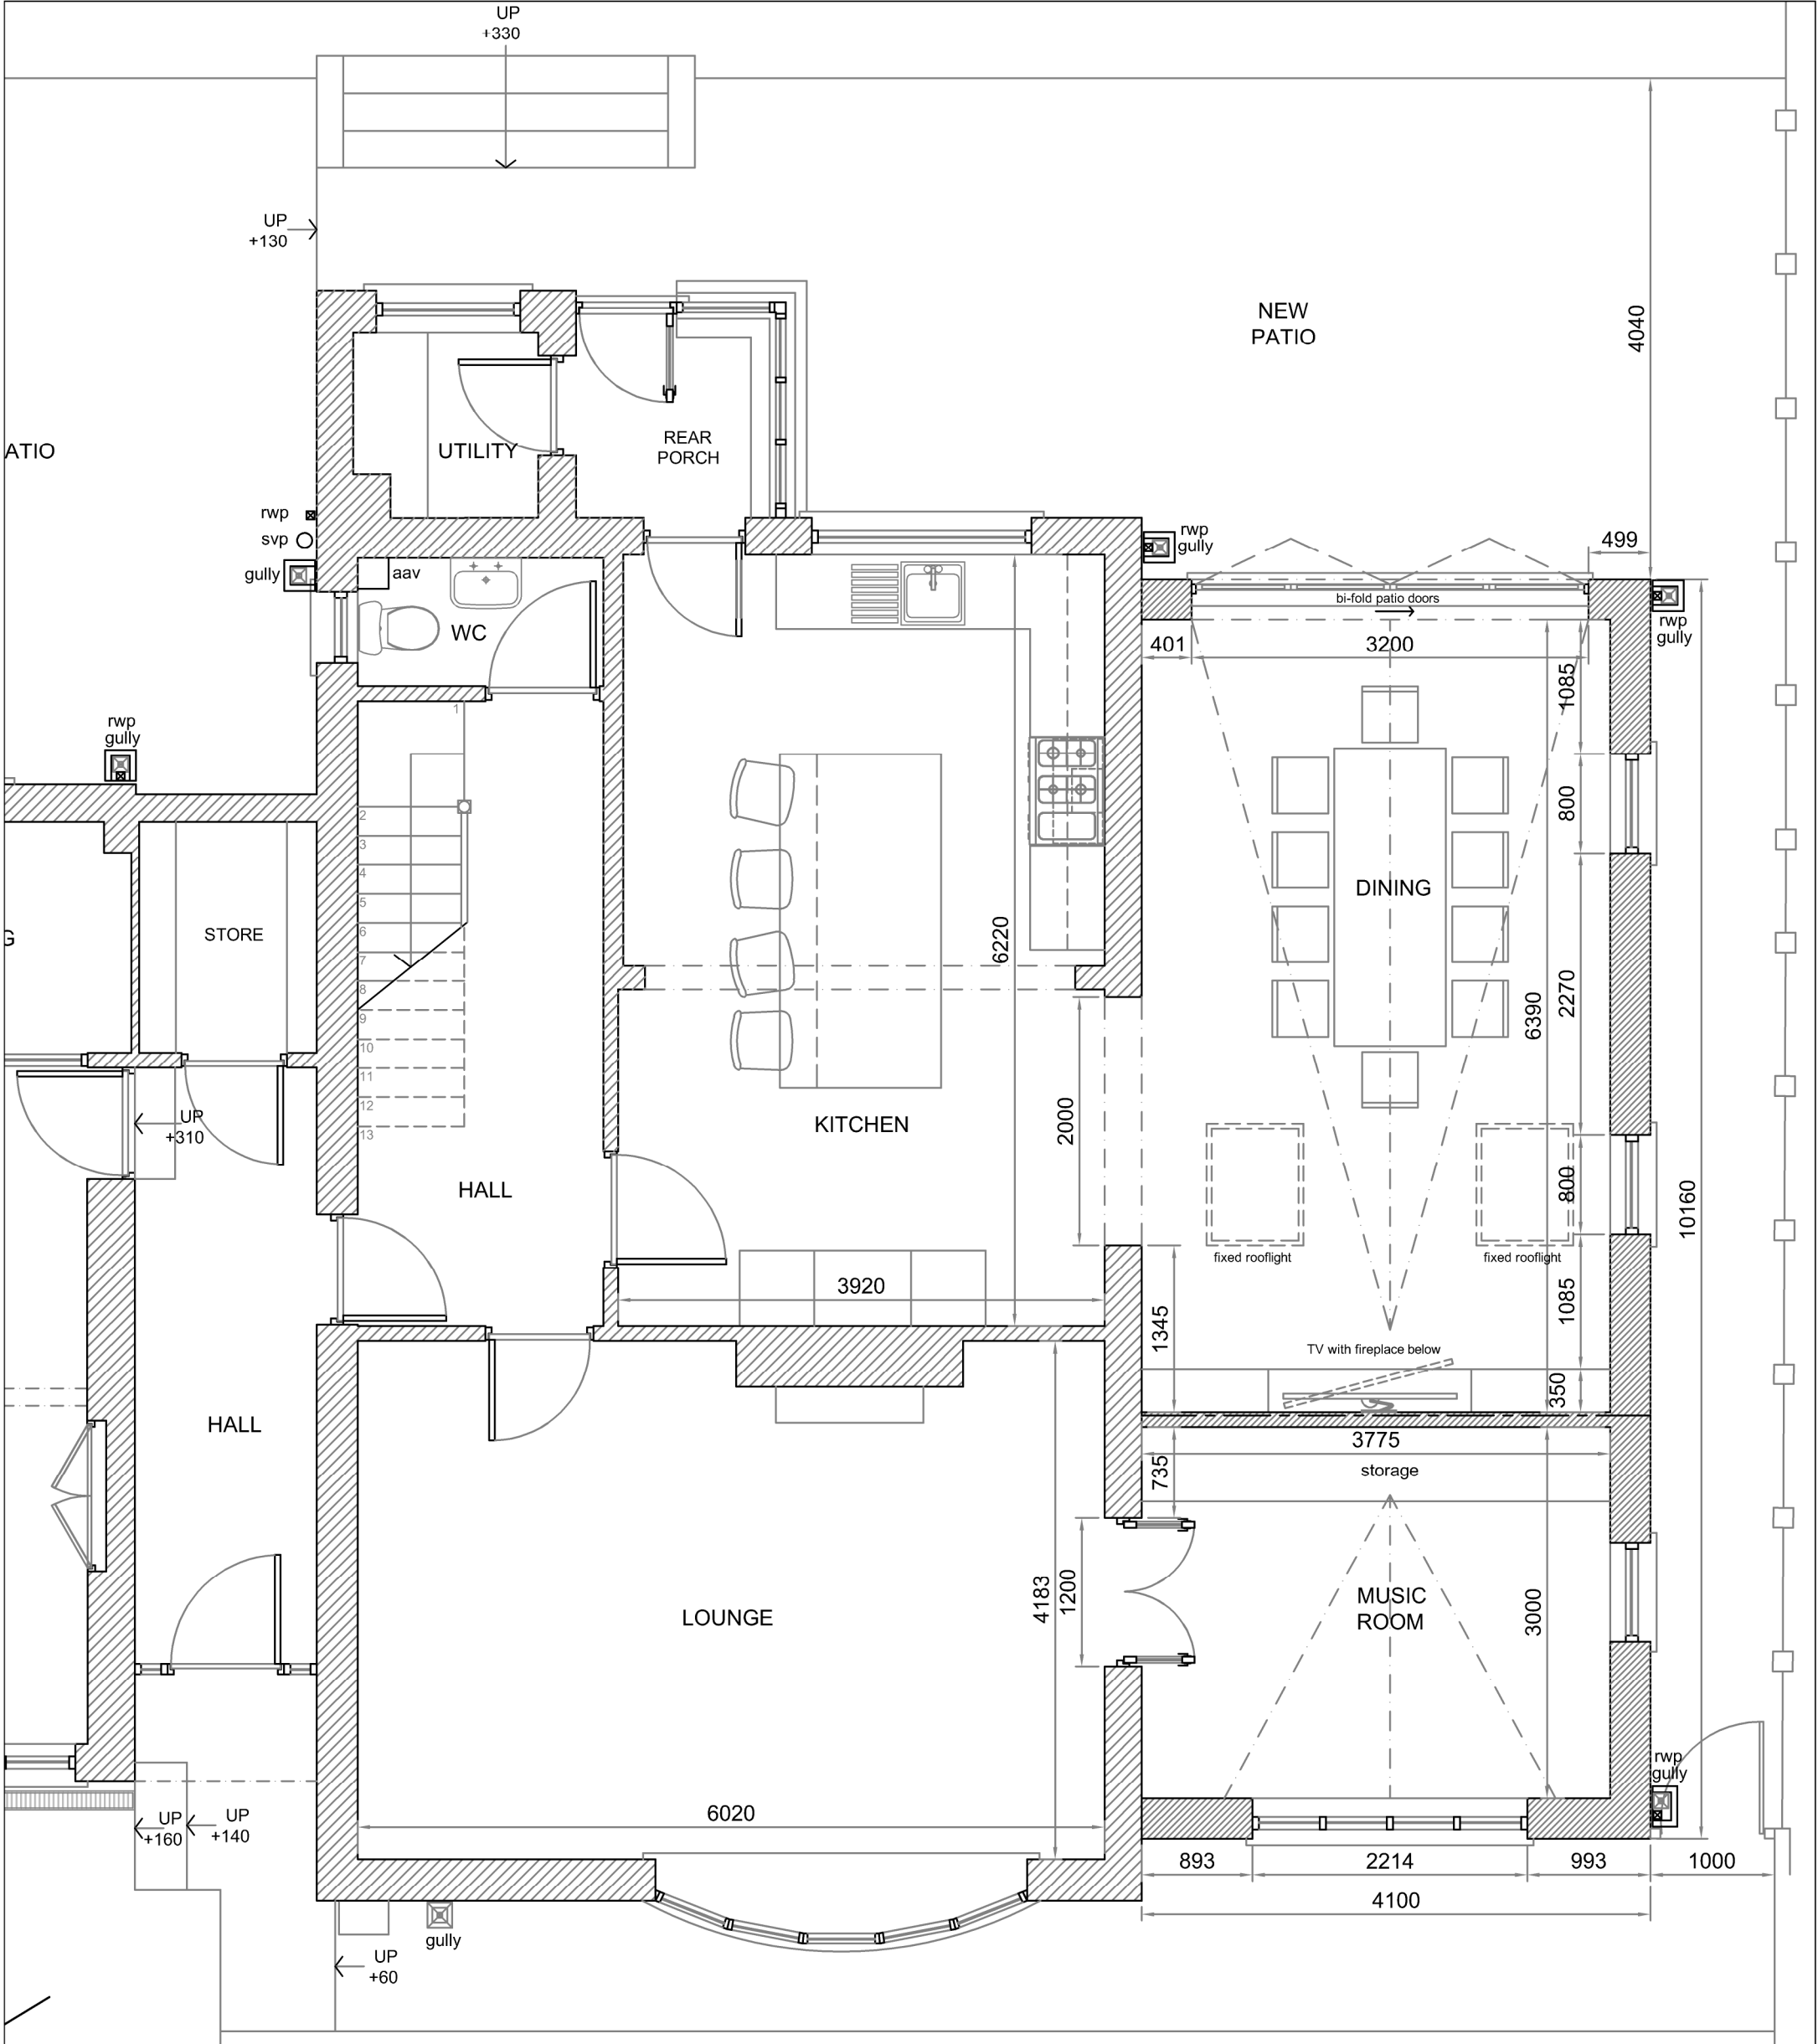

PROPOSED GROUND FLOOR PLAN

|   |                                          |                        |
|---|------------------------------------------|------------------------|
| C   | Rear Patio area amended. Notation added. | 11/10/21               |
| B   | Amendment made for rear doors & windows. | 23/09/21               |
| A   | Plans amended as advised.                | 16/09/21               |
| Rev   | Description                              | Date                   |
| 07800 789453<br>01639 282789<br>carolineg@seagreydesign.co.uk<br>www.seagreydesign.com<br>design for: extensions / house renovations / conversions |                                          |                        |
| Site<br>NICOLA & DANIEL PERRIN<br>9 STANLEY PLACE<br>CADOXTON, NEATH SA10 8BE                                                                      |                                          |                        |
| Dwg Title<br>PROPOSED BUILDING<br>GROUND FLOOR PLAN<br>GENERAL ARRANGEMENT                                                                         |                                          |                        |
| Drawn By:<br>CLG   |                                          | Date:<br>10/09/2021    |
| Scale:<br>1:50 @ A3L   |                                          | Dwg No:<br>21-374P/104 |
| REV   | A B C                                    |                        |