



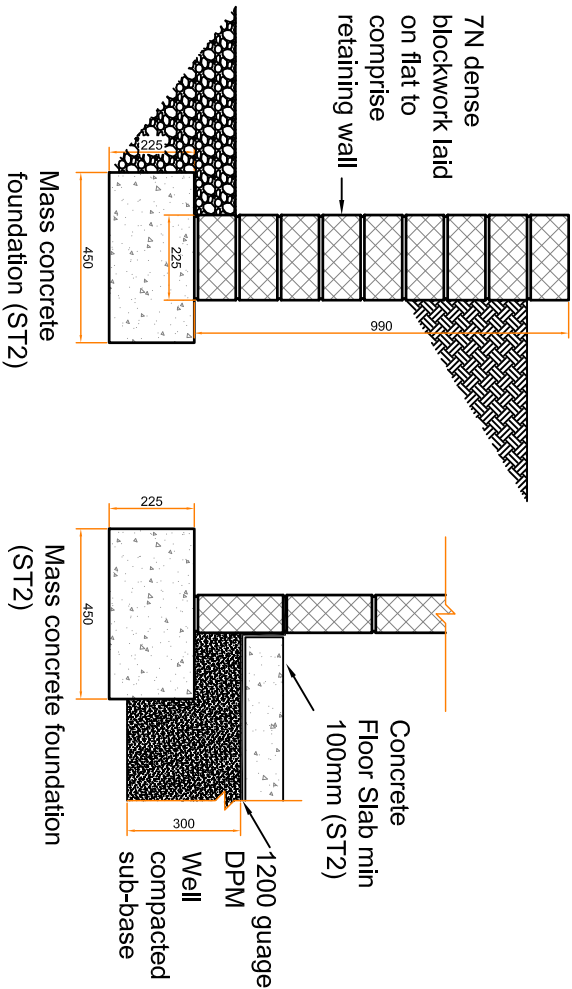


Typical Retaining Wall Foundation Detail (1:20)


Typical Shed Foundation Detail (1:20)

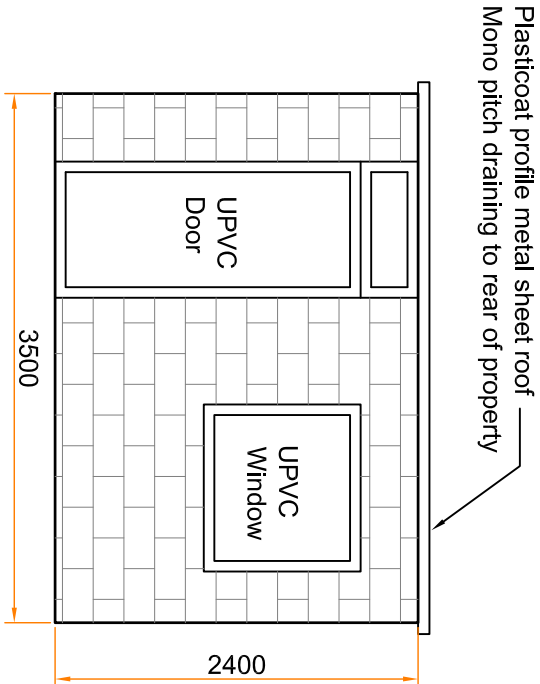


Blockwork Shed Front Elevation A-A

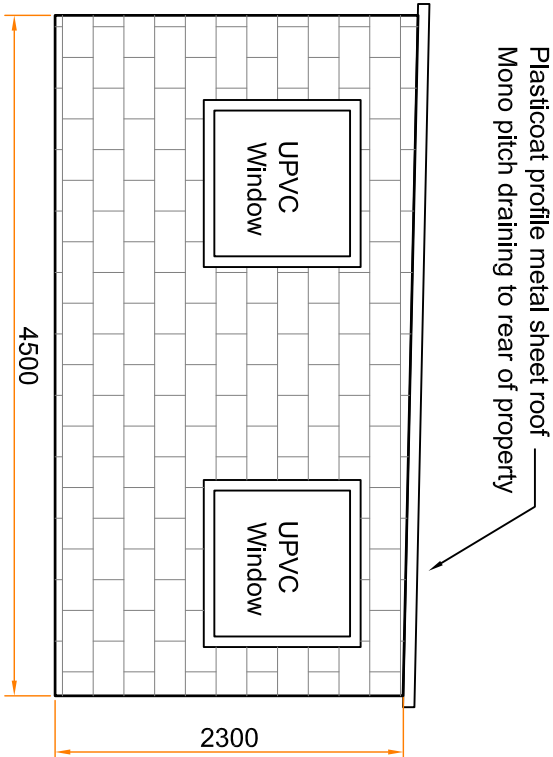

Blockwork Shed Side Elevation B-B

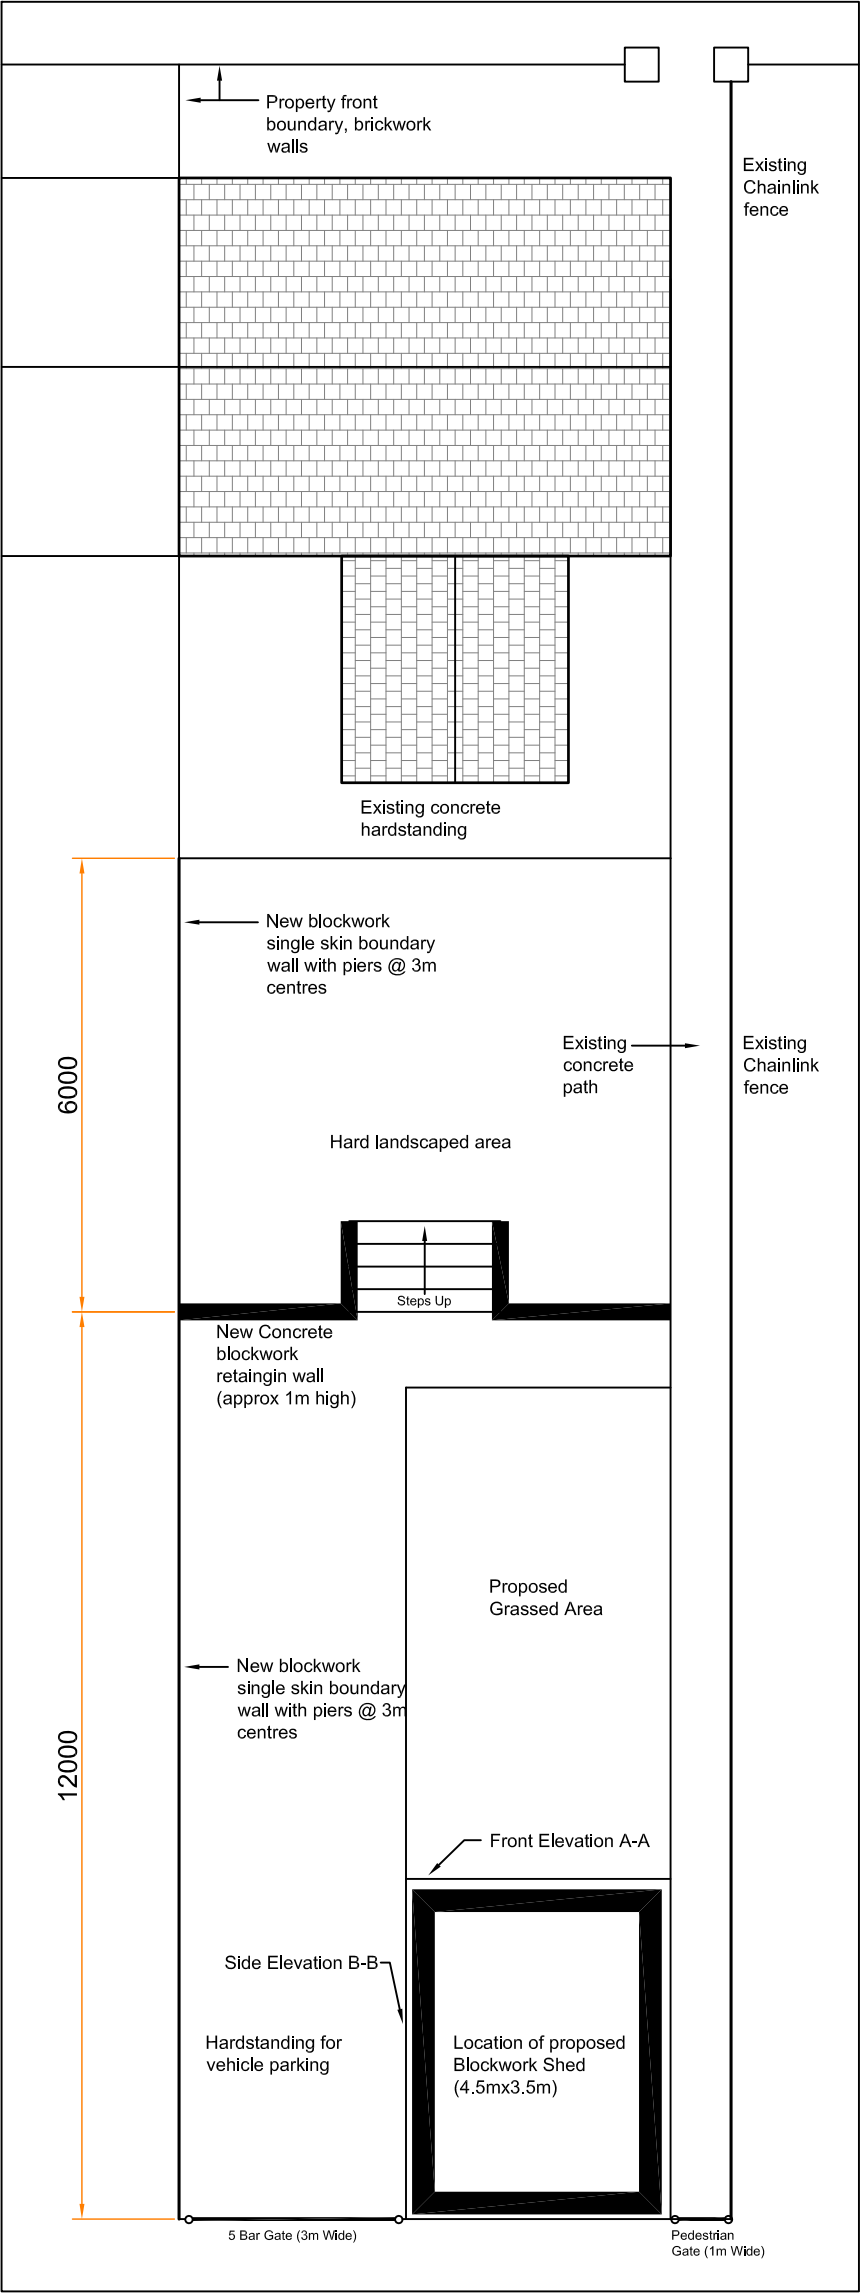

Proposed Garden Layout (1:100)

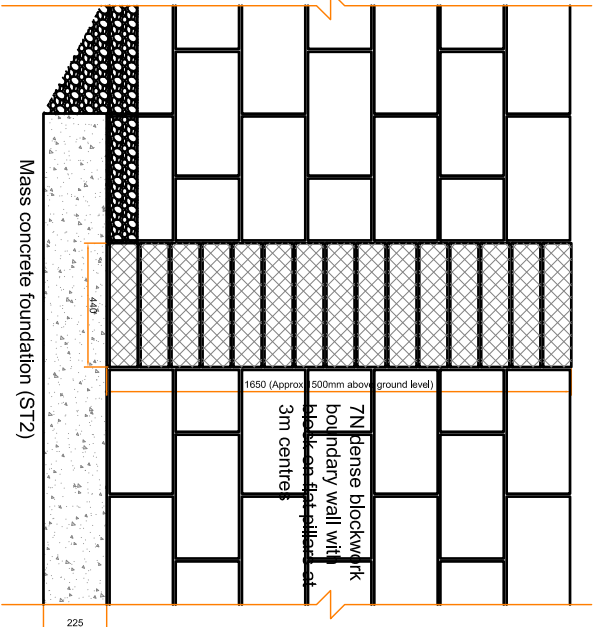

Typical Boundary Wall & Foundation Detail (1:20)



Newton Building Services

Newton Villas
274 New Road
Porthcawl
Bridgend
CF36 5PL

t: +44 (0)7880 714260
e: enquiries@newtonvillas.co.uk



property name		drawing number		amendments	
18 Moorlands, Dyffryn, Cellwen SA10 9HU		AL (0) 01			
drawing Proposed Garden Layout & Details		do not scale this drawing			
		checked	L.S.T.	drawn	L.S.T.
scale		As Shown		date	
				July 2021	