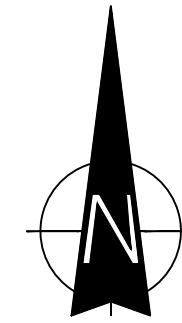
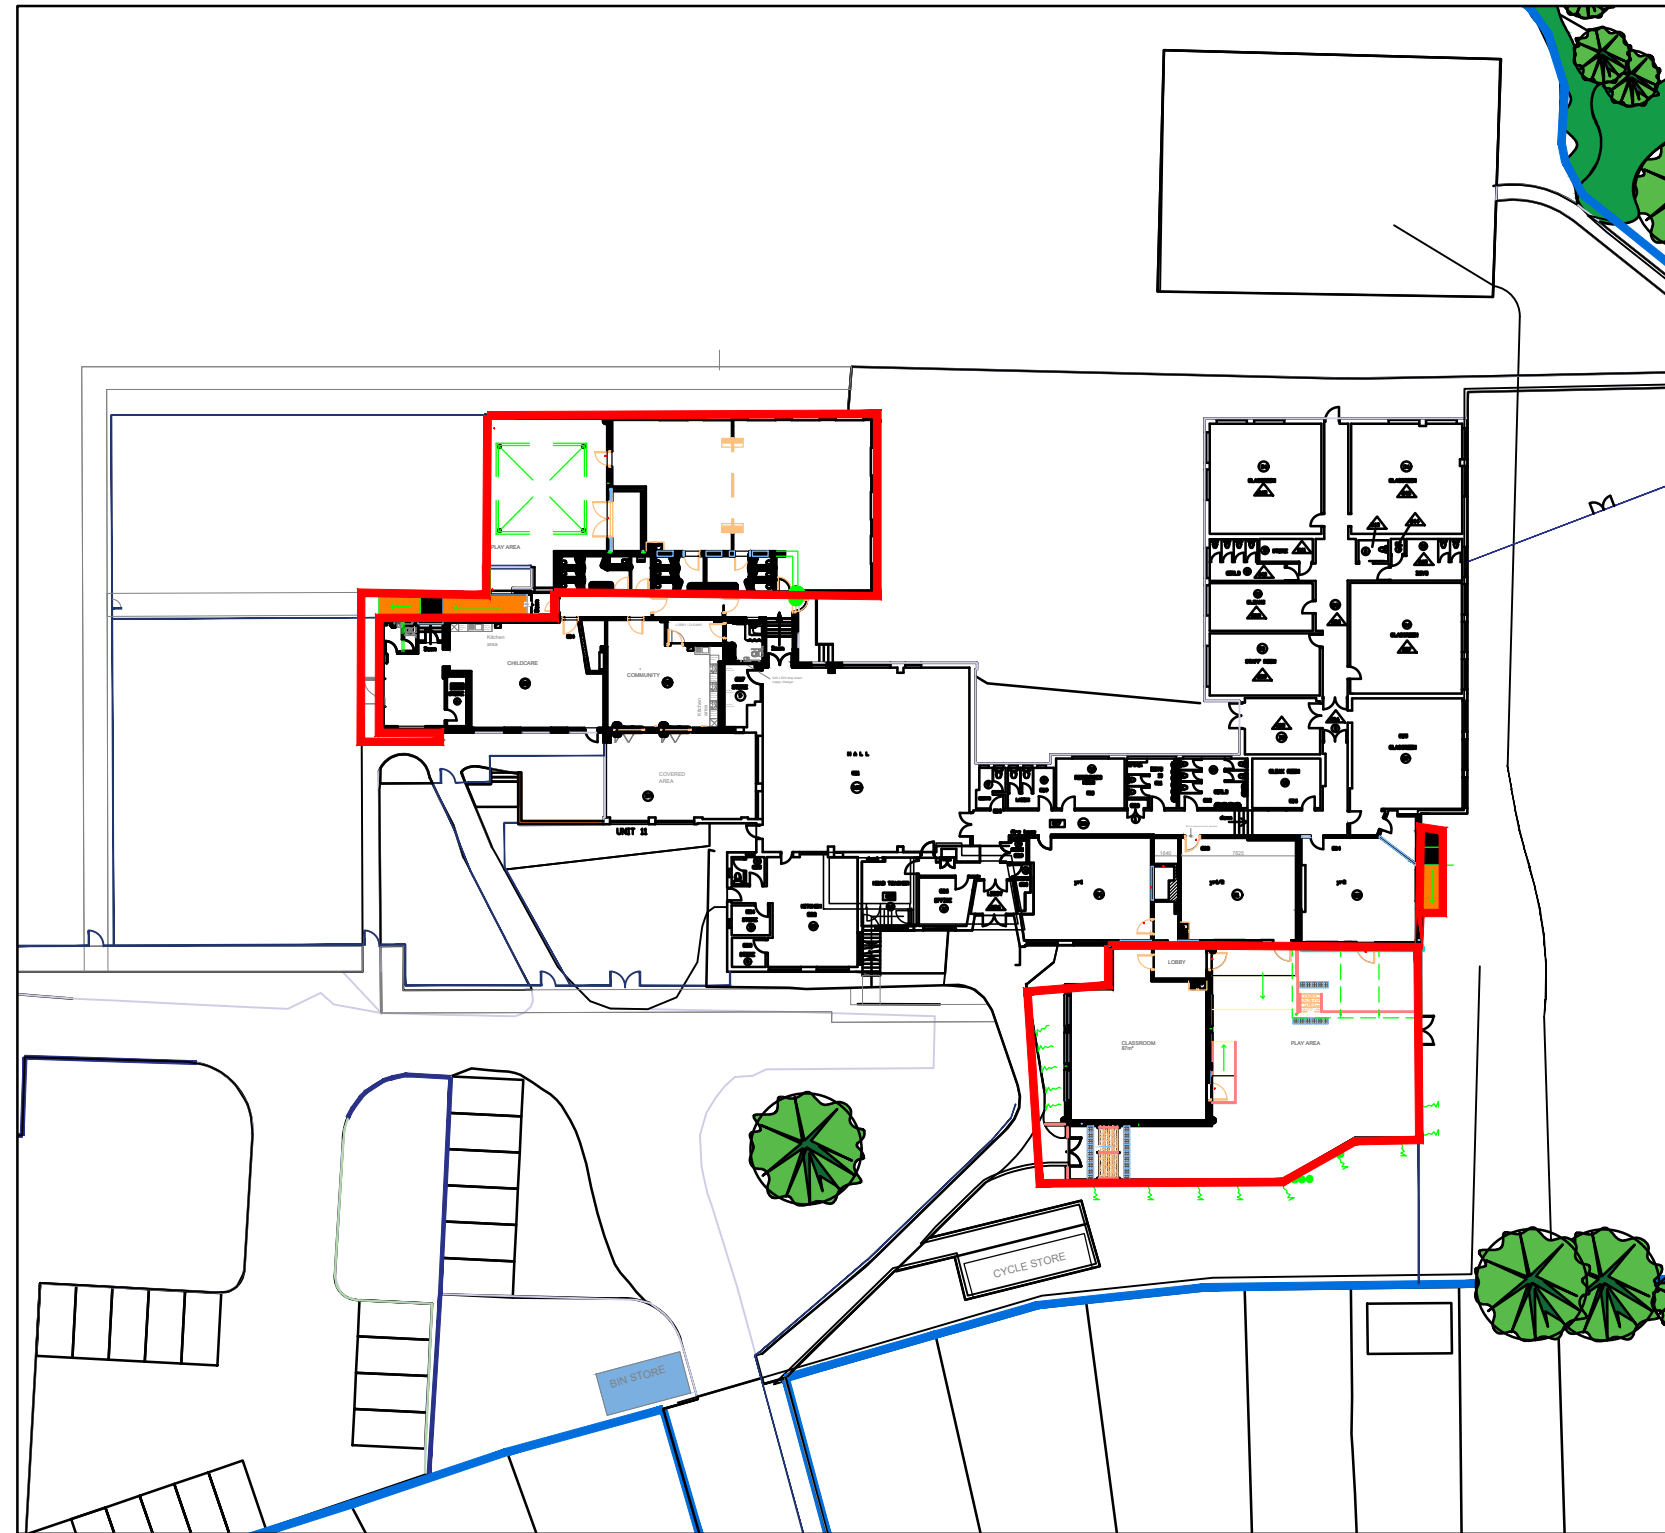
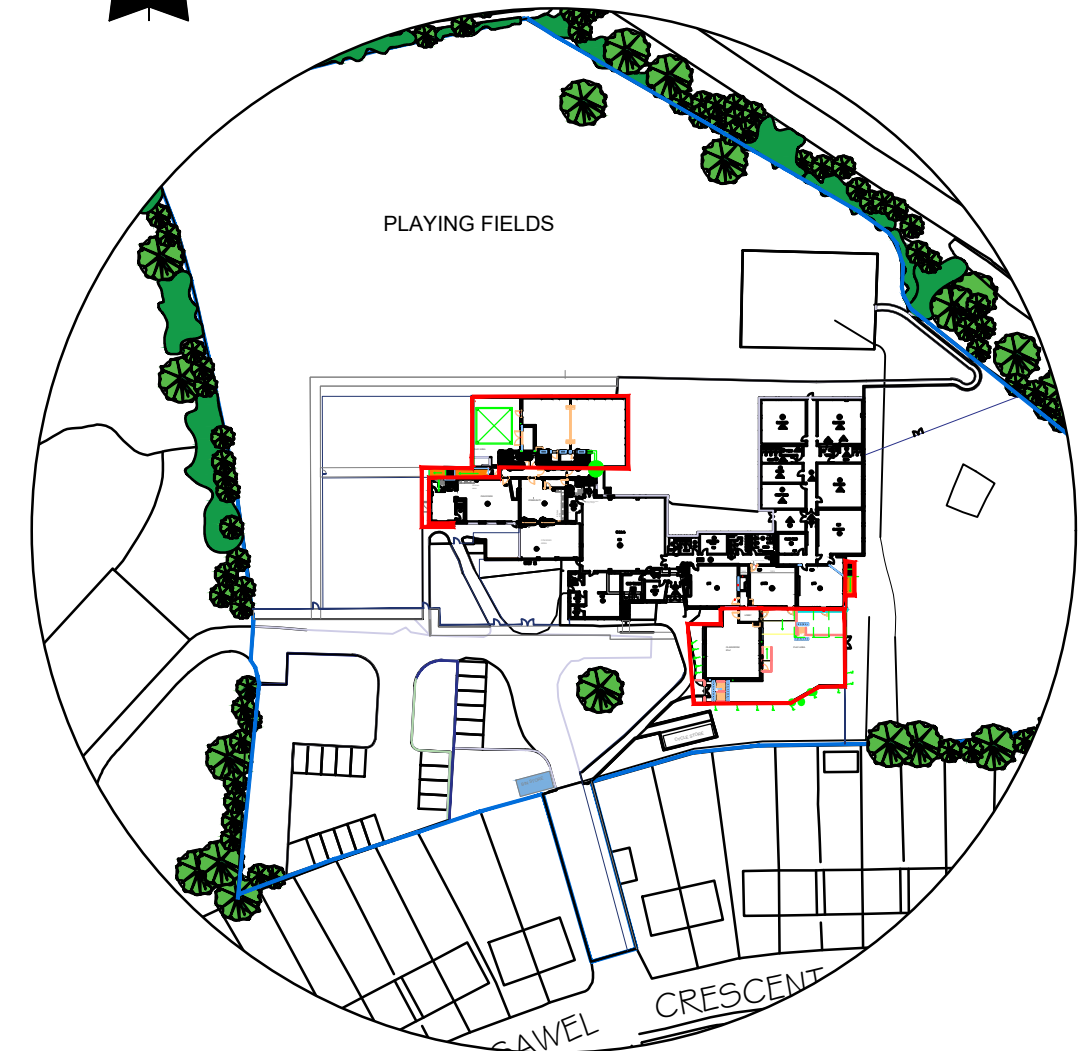


SITE PLAN 1:500

Rev	Amendments	Date	Ckd By
A	Amendments to include canopy, and ramps	26/07/21	pjl

**LOCATION PLAN 1:1250**

Map reference SS 7495

Reproduced from the Ordnance Survey mapping with the permission of the controller of Her Majesty's Stationery Office © Crown copyright. Unauthorised reproduction infringes Crown copyright and may lead to prosecution or civil Proceedings. Licence No. AR100006113

Only use figured dimensions. Any discrepancies must be reported to LEWIS PARTNERSHIP LIMITED
The copyright of this drawing remains the property of LEWIS PARTNERSHIP LIMITED
Lewis Partnership Limited, registered in Wales, reg no. 3913005



13 Park Crescent LLANELLI Carmarthenshire
SA15 3AE
01554 777998
enquiries@lewispartnership.co.uk
www.lewispartnership.co.uk



RIBA no. 279554

**Project**

PROPOSED ALTERATIONS AND EXTENSIONS
Location : TYLER YNN SCHOOL, LLANSAWEL CRESCENT, NEATH
Client : TAD BUILDERS LTD

Title

PROPOSED SITE &
LOCATION PLANS

Project Number	Drawing Number	Rev.	Scale/s	Status	A3	Date Drawn	By
1995	08	A	AS SHOWN	CONSTRUCTION	A3	09/20	PJL
						Date Checked	By
						08/09/20	GP