

Nursery Floor Plan

1 : 50

NOTES
 - Periscope vents to start at 450mm from corners and to be spaced every 2000mm thereafter
 - Fire cavity barriers every 20M max
 - Expansion Joints as advised by Structural Engineer

Wall Type A

103mm Facing Brick (F2 quality) feature band to match existing / 15mm through coloured render on 100mm medium density blockwork (7N/mm²), 50mm clear cavity, 50mm Kooltherm K108 or similar approved, 100mm medium dense blockwork (k-value = 0.51W/m²K), render and skim, 225mm stainless steel wall ties at maximum 450mm centres vertically maximum 750mm centres horizontally, staggered joints, additional ties at all openings - all to achieve a minimum 'U' value 0.26w/m² °K.

Wall Type B

103mm Facing Brick (F2 quality) feature band to match existing / 15mm through coloured render on 100mm medium density blockwork (7N/mm²), 50mm clear cavity, 50mm Kooltherm K108 or similar approved, 100mm facer faced blockwork (k-value = 0.51W/m²K), 225mm stainless steel wall ties at maximum 450mm centres vertically maximum 750mm centres horizontally, staggered joints, additional ties at all openings - all to achieve a minimum 'U' value 0.26w/m² °K.

Wall Type C

Internal wall of 100mm medium dense blockwork, 15mm render and skim.

Wall Type D

Internal wall of 100mm metal stud, 100mm full fill fibre insulation 15mm fireline board / skim. Moisture resistant boarding to be used in toilet areas.

Wall Types

1 : 50

IC CL - 10.57m
 IL - 9.38m
 +10.87

elevation 1
 04 1


IC CL - 10.65m
 IL - 9.71m

elevation 4

IC CL - 10.14m
 IL - 9.14m

elevation 2
 04 2

IC CL - 10.82m
 IL - 9.41m

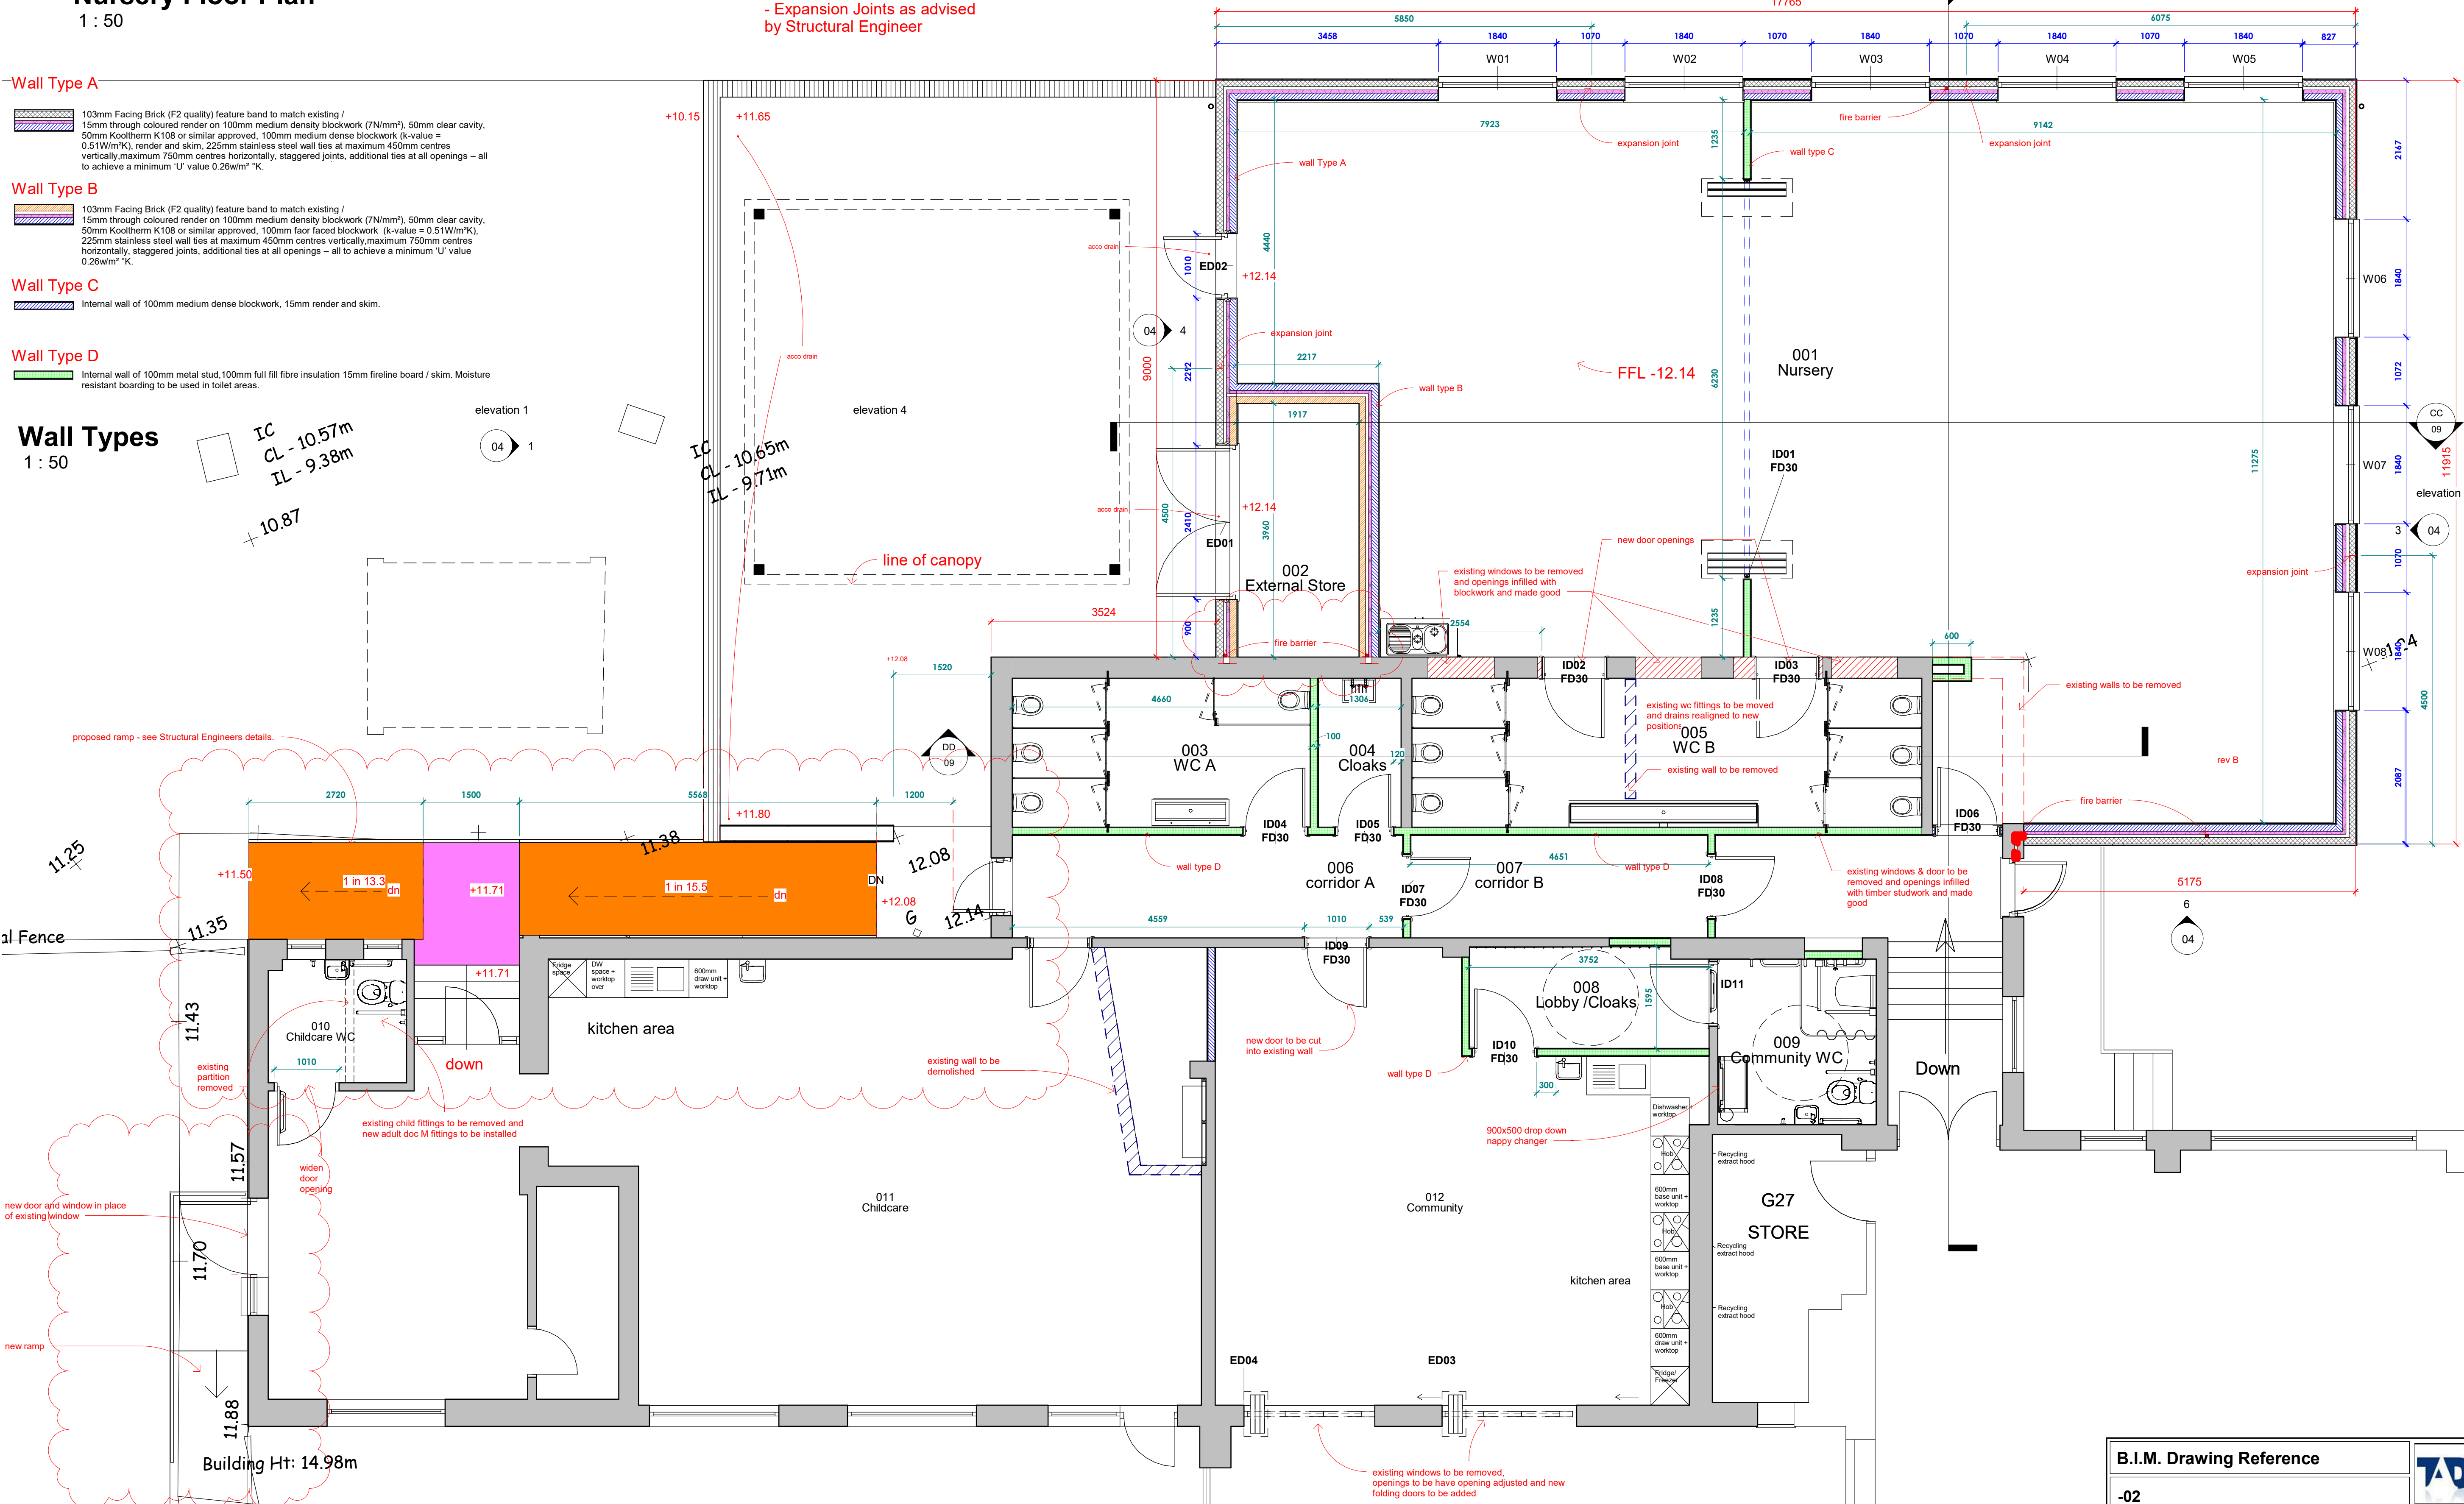

B.I.M. Drawing Reference

-02



Only use figured dimensions. Any discrepancies must be reported to Lewis Partnership Limited. The copyright of this drawing remains the property of Lewis Partnership Limited. Lewis Partnership Limited, registered in Wales, reg no. 3913005



13 Park Crescent LLANELLI Carmarthenshire SA15 3AE
 01554 777998
 enquiries@lewispartnership.co.uk
 WWW.lewispartnership.co.uk



Rev	Amendments	Date	Ckd By
A	Various minor amendments	25/08/20	gp
B	Expansion joints and fire barriers added	20/11/20	gp
C	Ramp amendments & internal alterations	08/06/20	pjl



Rev	Amendments	Date	Ckd By

Project	Proposed Alterations & Extensions
Location	: Ysgol Gynradd Gymraeg Tyle'r Ynn
Client	: TAD Builders Ltd.
Project Number	1995
Drawing Number	02
Rev.	C
Scale	1 : 50

Title	Proposed Ground Floor Plan-Nursery
Date Drawn	07/20
By	pjl
Date Checked	
By	
Status	CONSTRUCTION
A1	