

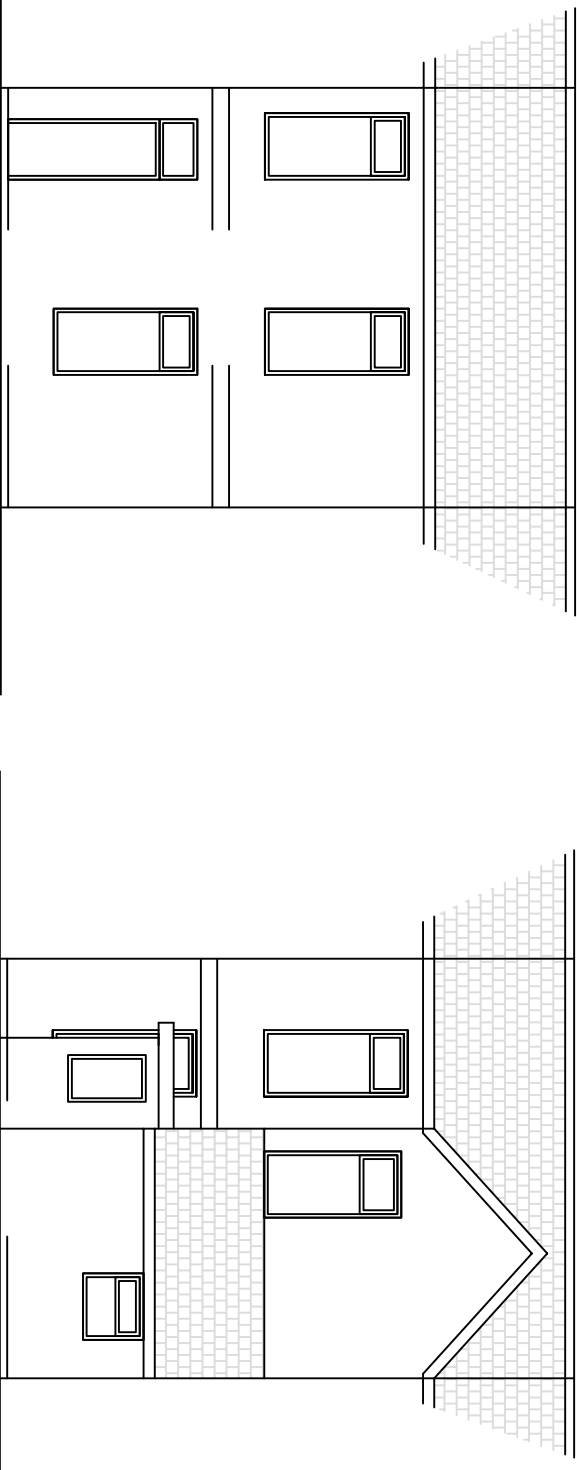


Superseded

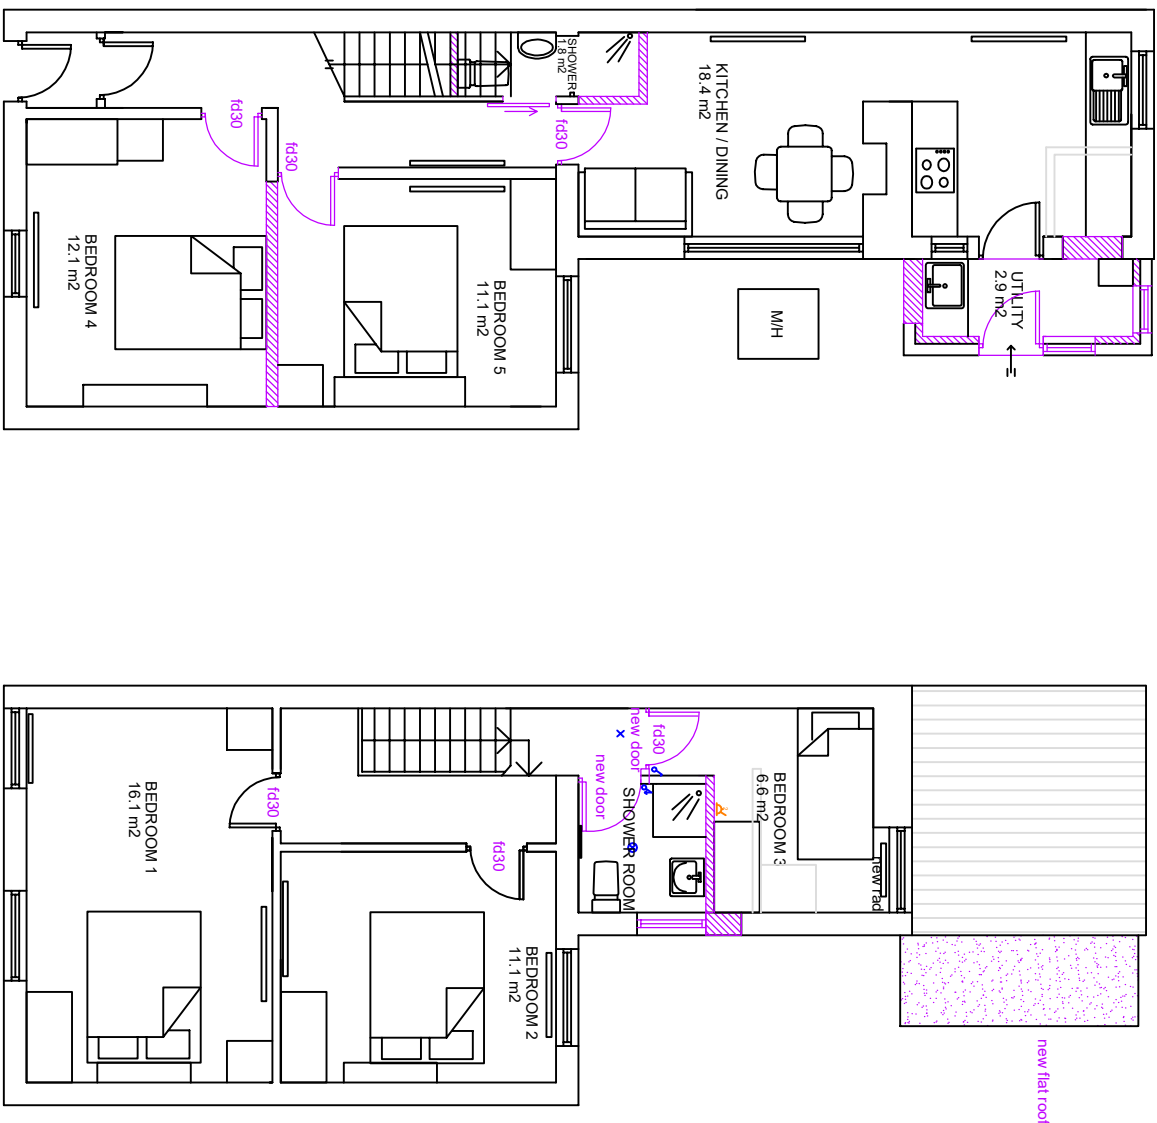

PROPOSED FRONT ELEVATION

PROPOSED REAR ELEVATION

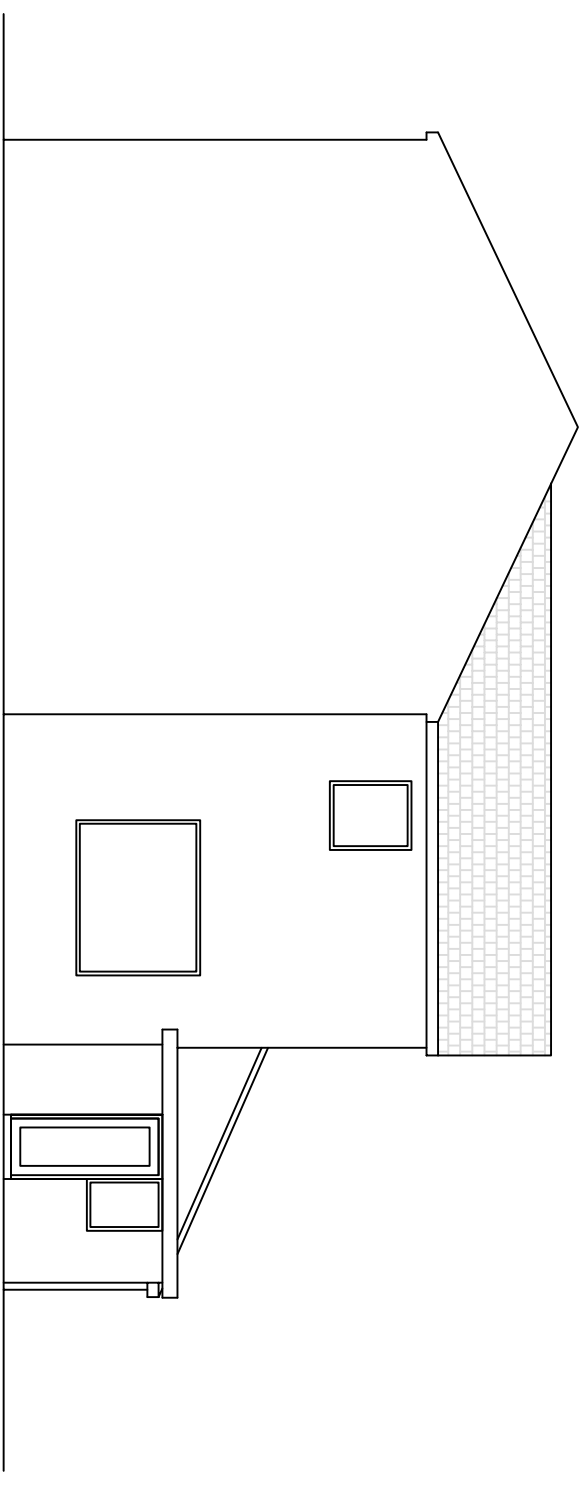

PROPOSED SIDE ELEVATION

DO NOT SCALE FROM DRAWING!

Date	Changes
01/09/2021	reduction in bedrooms to 5, amendment to kitchen/diner, room square meter added
29/09/2021	increase in floorspace bedroom 3, reduction in shower room size

Client	RFJ LTD. 7A PARKER STR CAMBRIDGE CB1 1JL		
Site	5 MOUNT VIEW TERRACE PORT TABLBOT SA12 6HH		
Job Title	CHANGE OF USE DWELLING TO A HMO		
Architect	Nicole Jones Architect RIBA 6 Myrddin Crescent Carmarthen SA31 1DX Tel: 01267-230762		
Job No	21-601		
Date	28.06.2021		
Scale	1:100	Size	A3
Drawn	NJ		
Drawing Title	PROPOSED FLOOR PLANS AND ELEVATIONS		
Drawing No			

COPYRIGHT
NICOLE JONES OWNS THE COPYRIGHT OF THESE
DRAWINGS, WHICH MUST NOT BE REPRODUCED IN
WHOLE OR PART WITHOUT THE WRITTEN
PERMISSION OF NICOLE JONES.