


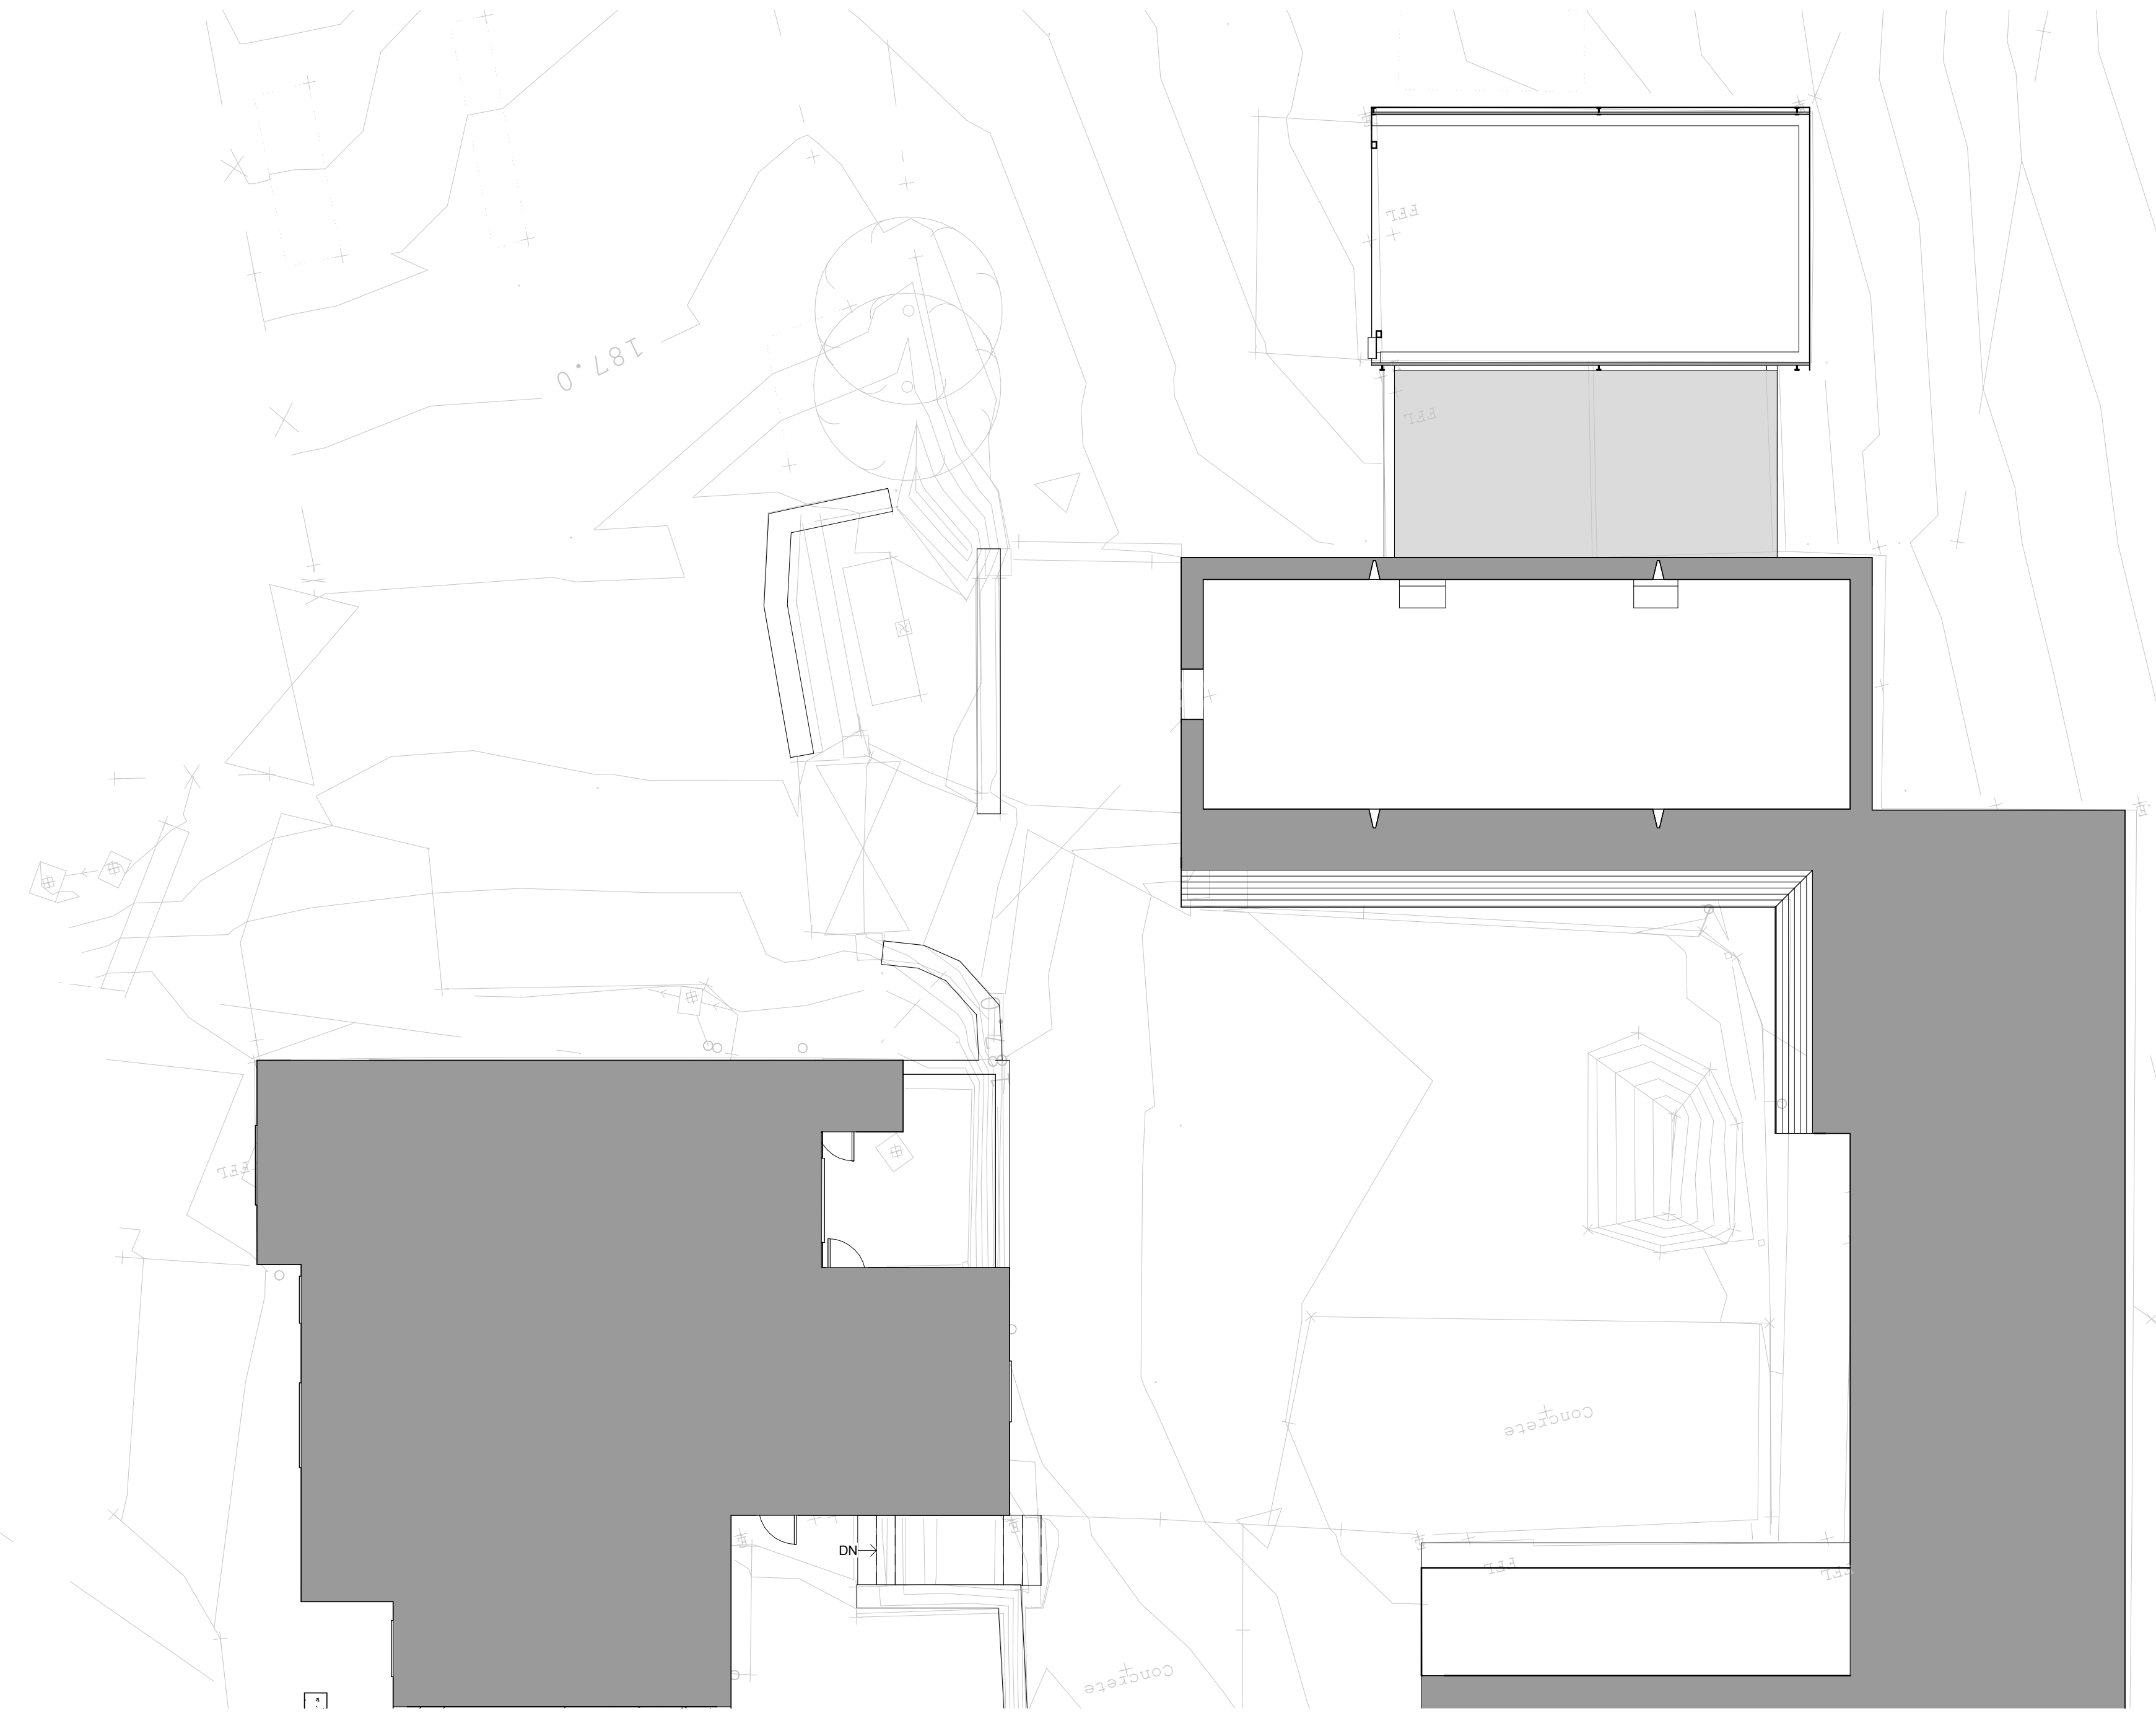


1

First Floor Plan

1 : 100

This drawing is copyright
NOTE: All dimensions to be checked on site
and not scaled from the drawing.

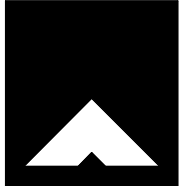

HUW GRIFFITHS
ARCHITECTS LTD
PENSAER SIARTREDIG
CHARTERED ARCHITECT

CLIENT
Jason Davies

DATE:
July 21

DRAWN: [CHECKED]
RLChecker

JOB TITLE
Cilmaengwyn Uchaf Farm

SCALE:
1 : 100

A2

DRNG. TITLE
Roof Void EXISTING

DRNG. NO.
HG-20-30 002

REV.

PURPOSE

HUW GRIFFITHS ARCHITECTS LTD
NORTH HILL, 7 ST. JAMES CRESCENT, SWANSEA, SA1 6DP Tel: 01792 644038 Email: design@huwgriffithsarchitects.co.uk