



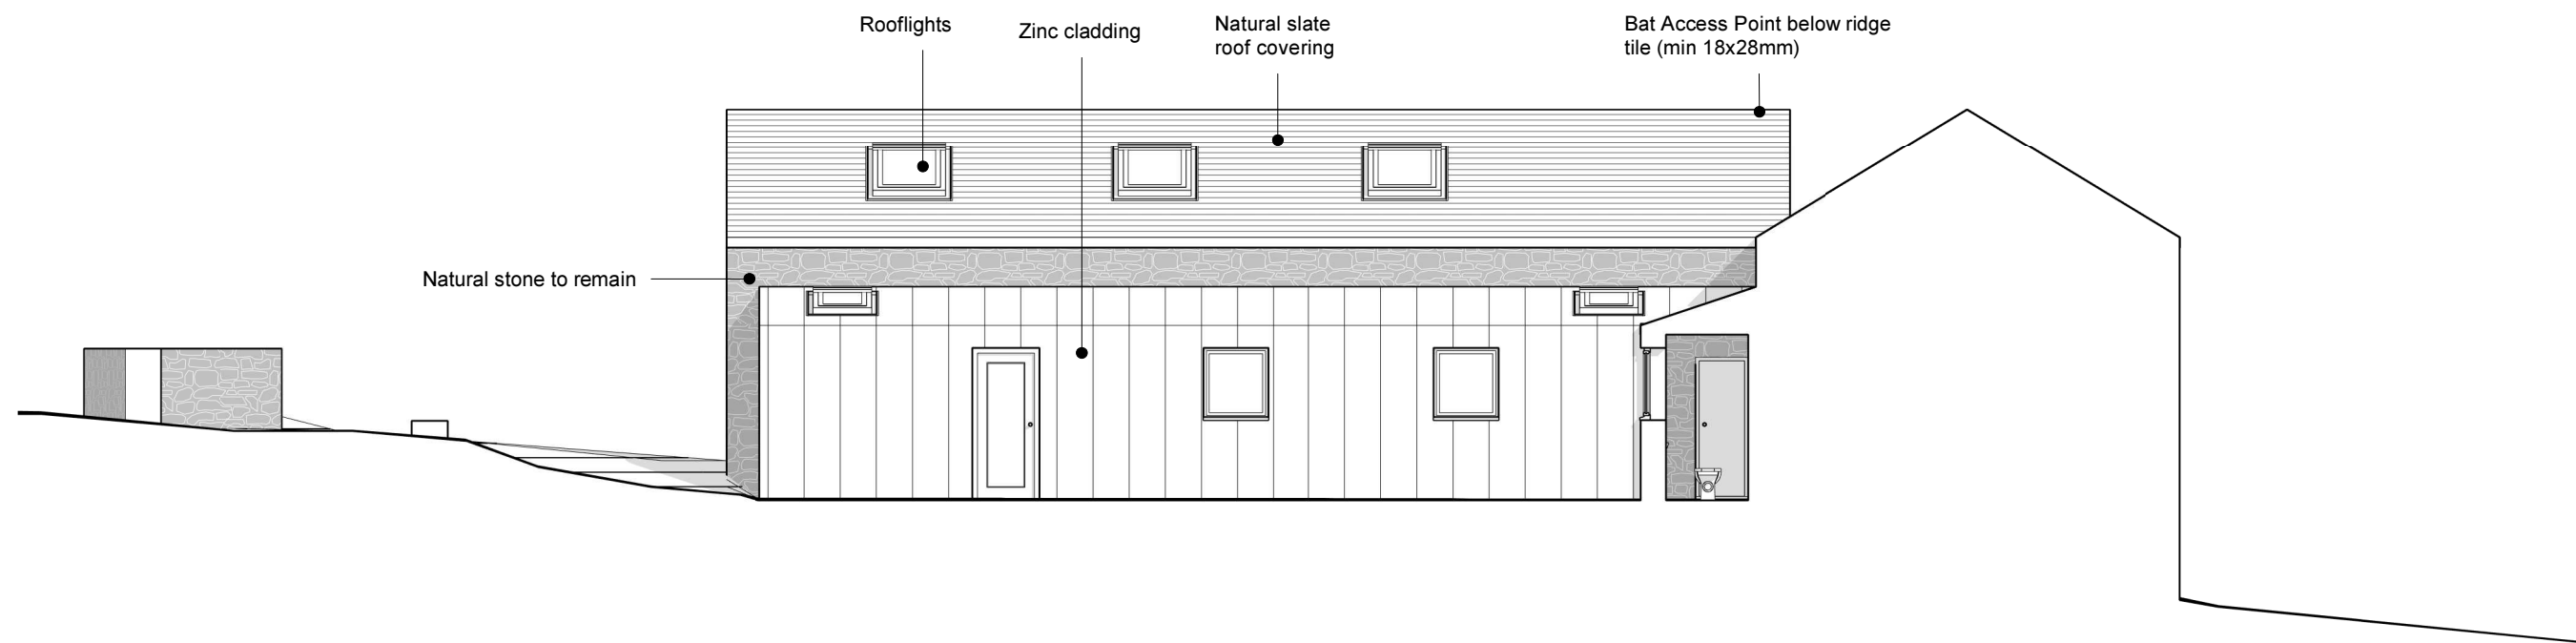

1 North Elevation
1 : 100

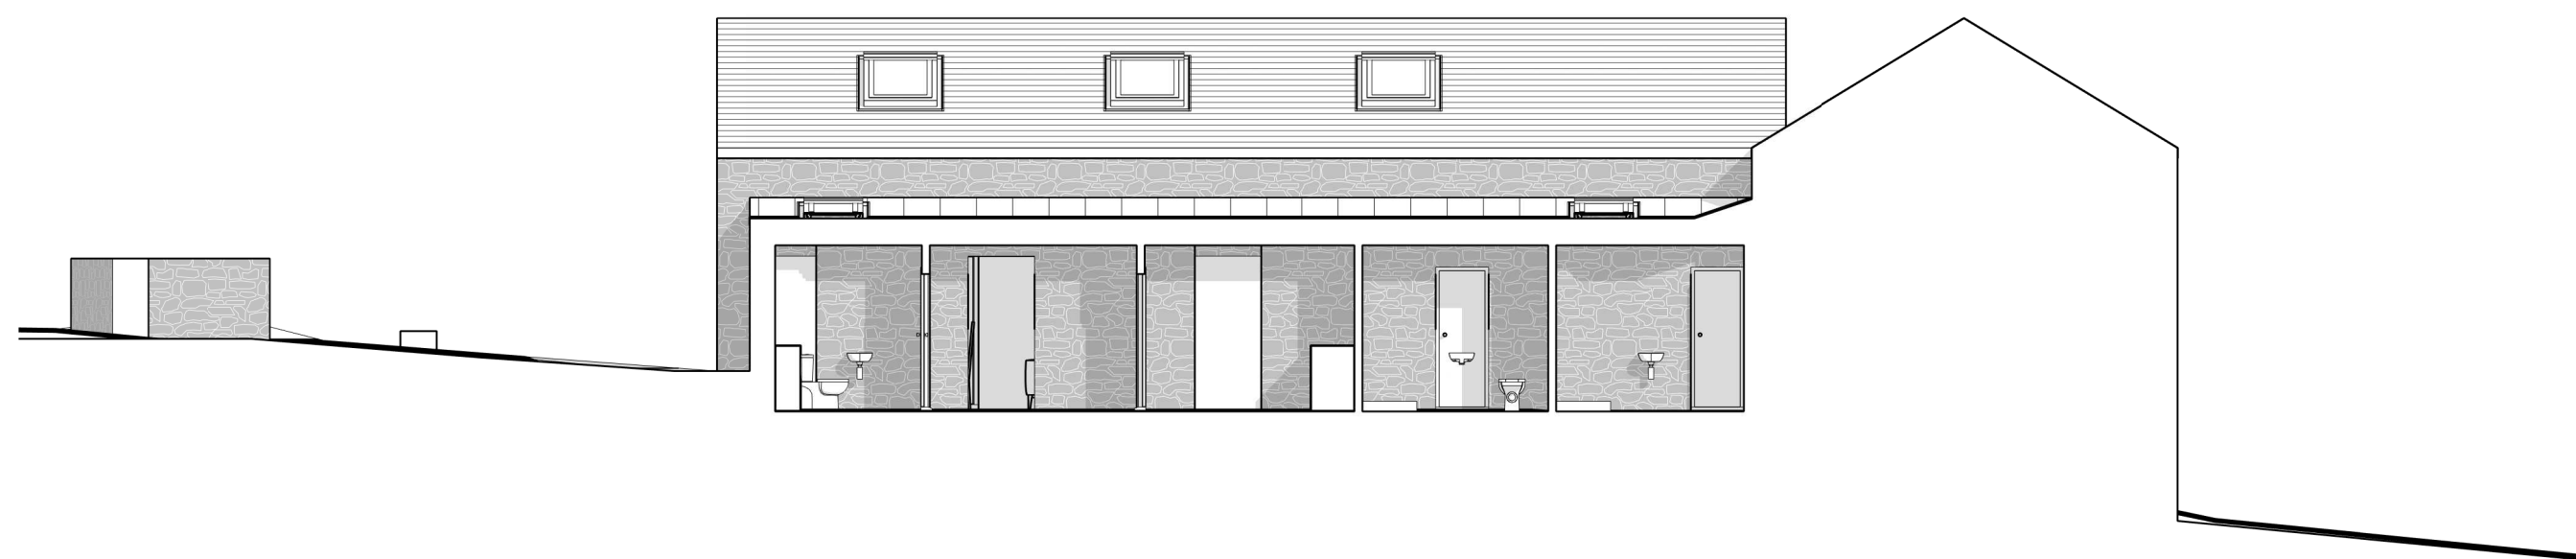

2 Section 2
1 : 100



CLIENT Jason Davies		JOB TITLE Cilmaengwyn Uchaf Farm, Pontardawe, SA8 4TX		DRNG TITLE North Elevation PROPOSED	
DATE: October 2021	DRAWN: [CHECKED] RLChecker	SCALE: 1 : 100	A2	DRNG NO HG-20-30 14	REV. PURPOSE