
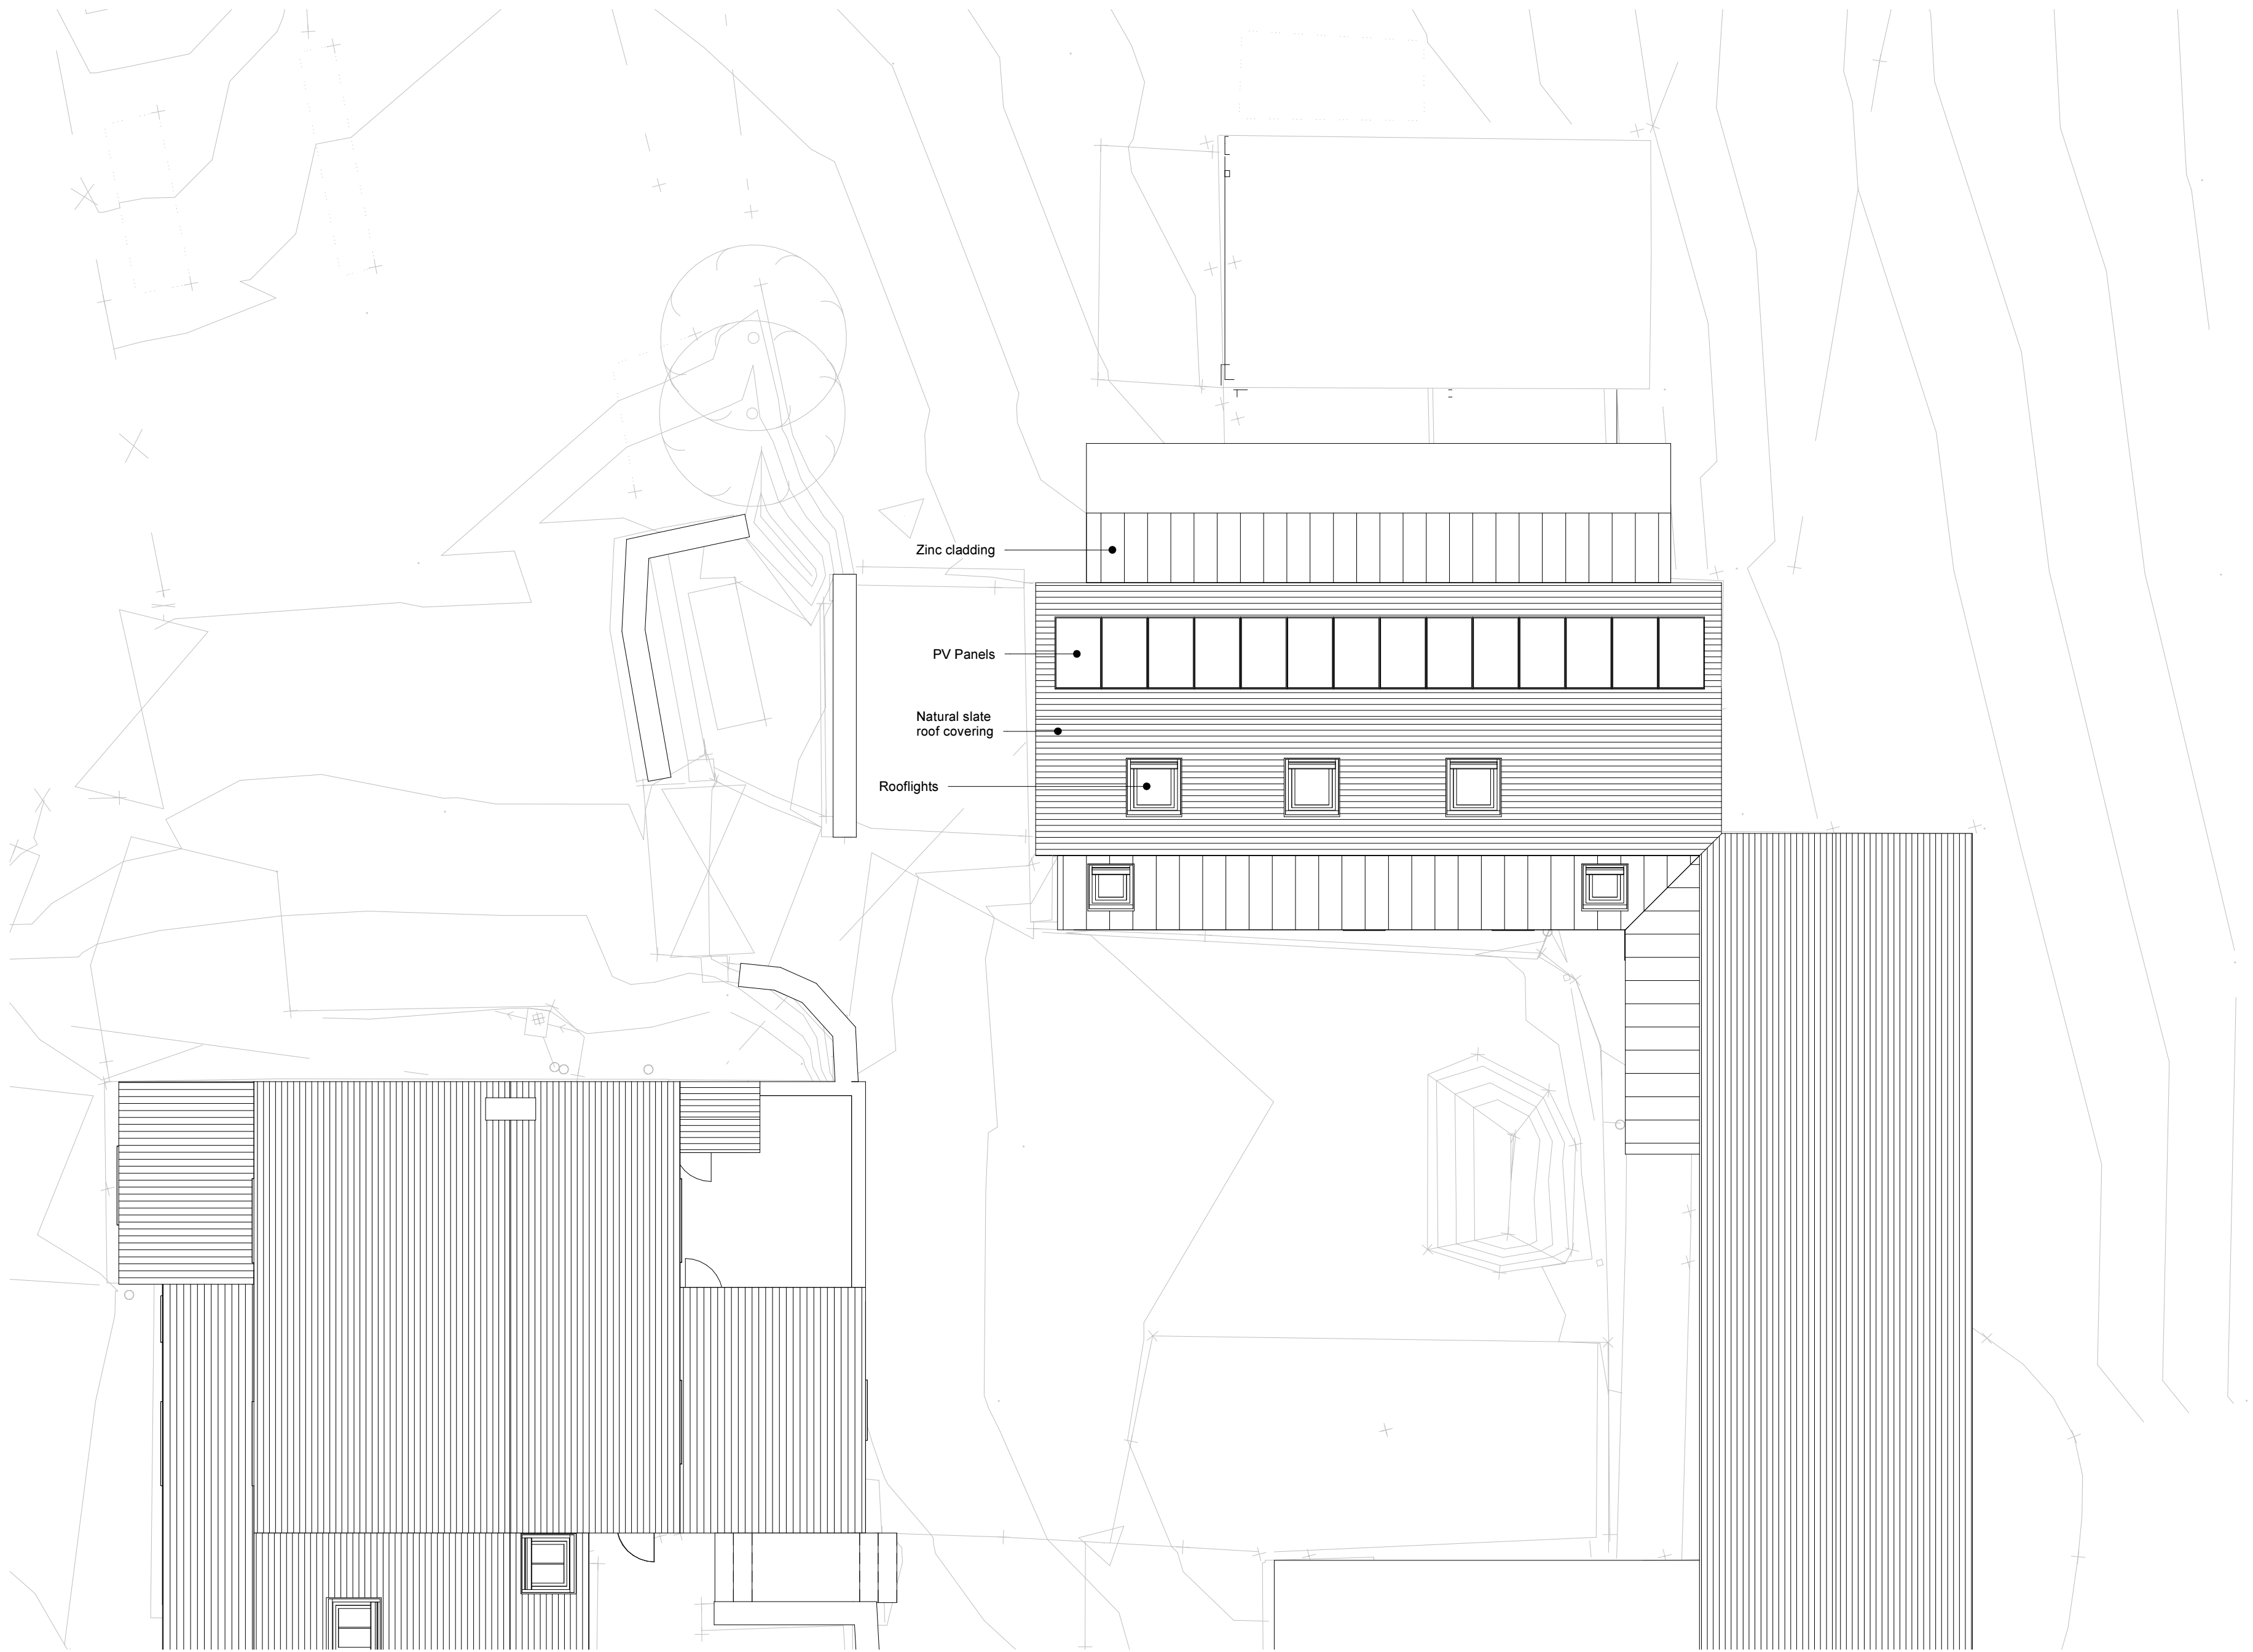


 


2

Roof Plan

1 : 100

This drawing is copyright.
NOTE: All dimensions to be checked on site
and not scaled from the drawing.

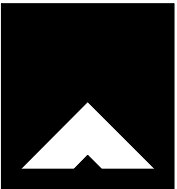

HUW GRIFFITHS
ARCHITECTS LTD
PENSAER SIARTREDIG
CHARTERED ARCHITECT

CLIENT Jason Davies		JOB TITLE Cilmaengwyn Uchaf Farm, Pontardawe, SA8 4TX		DRNG TITLE Roof Plan PROPOSED	
DATE: October 2021	DRAWN: CHECKED: RLChecker	SCALE: 1 : 100	A2	DRNG NO HG-20-30 12	REV. PURPOSE

HUW GRIFFITHS ARCHITECTS LTD
NORTH HILL, 7 ST. JAMES CRESCENT, SWANSEA, SA1 6DP Tel: 01792 644038 Email: design@huwgriffithsarchitects.co.uk