



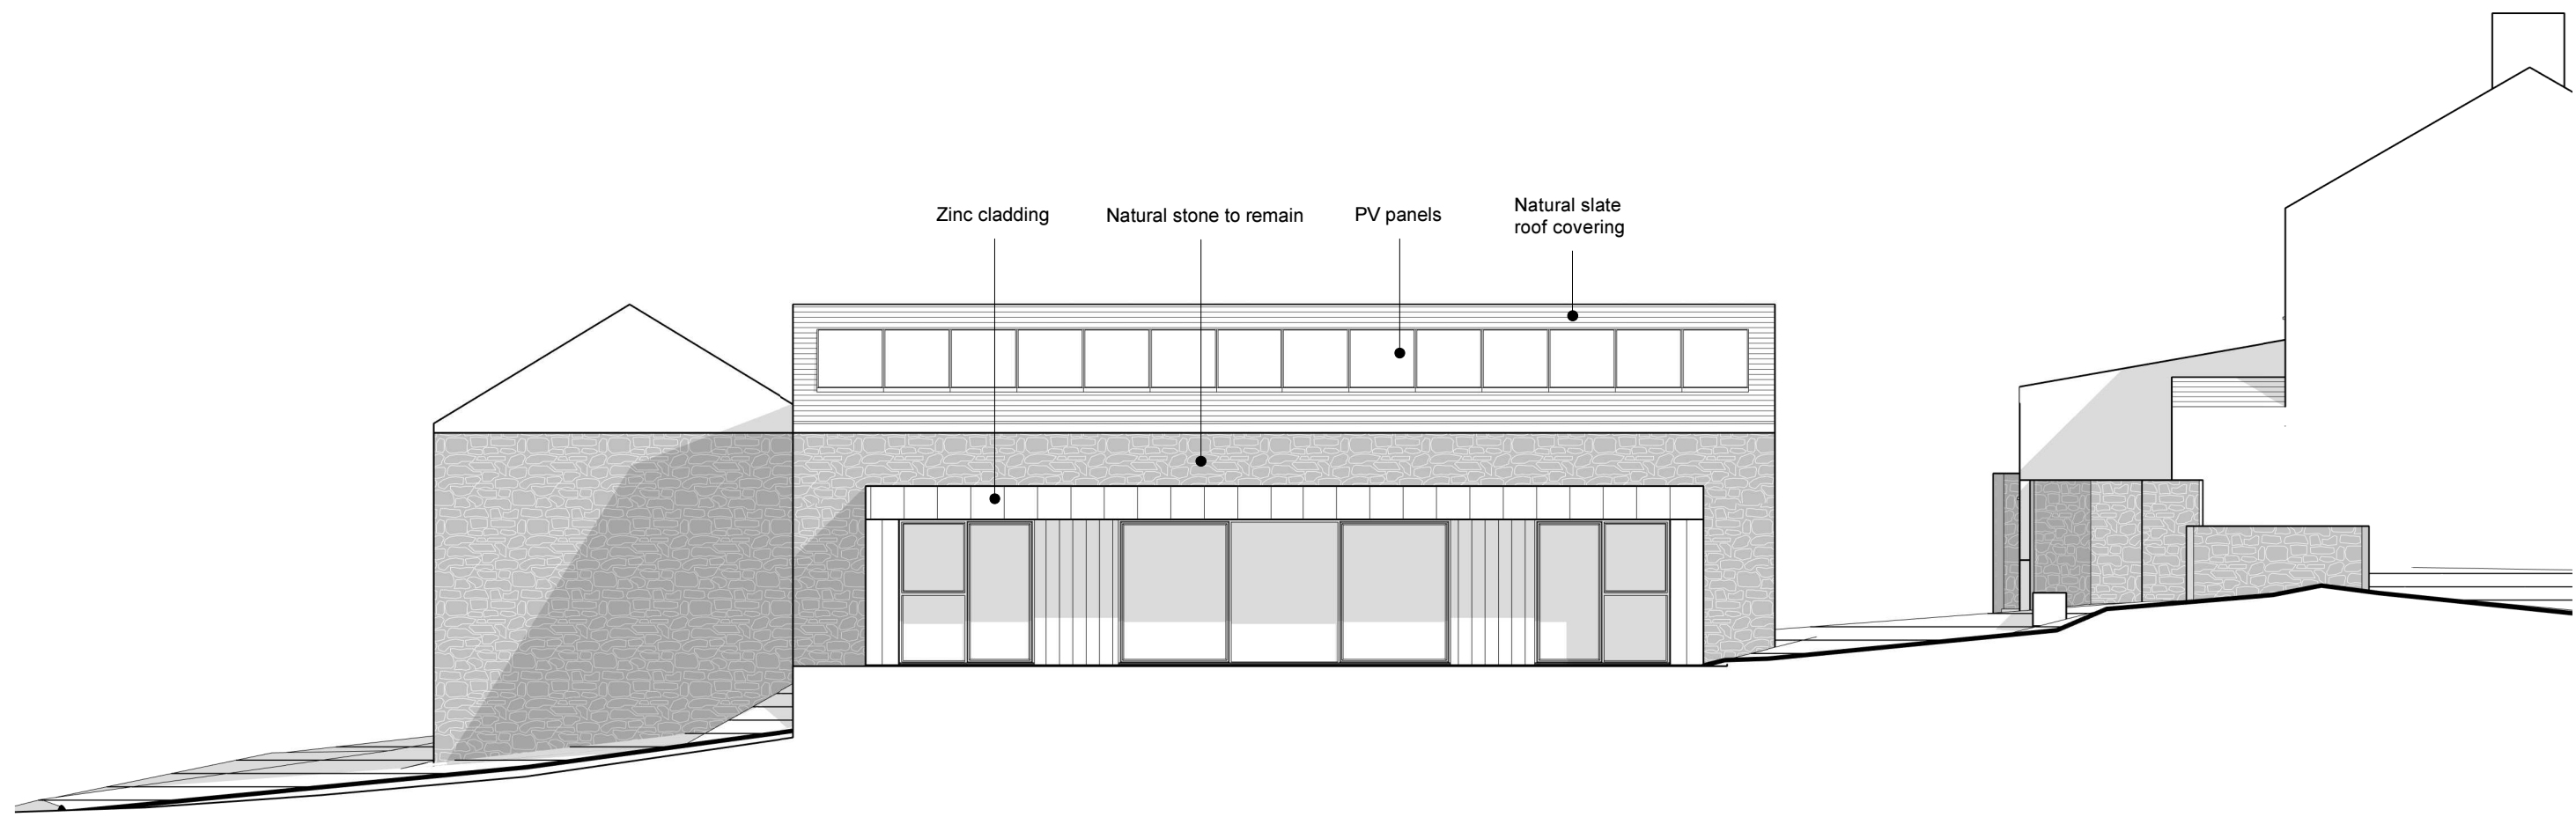

1 South Elevation
1 : 100

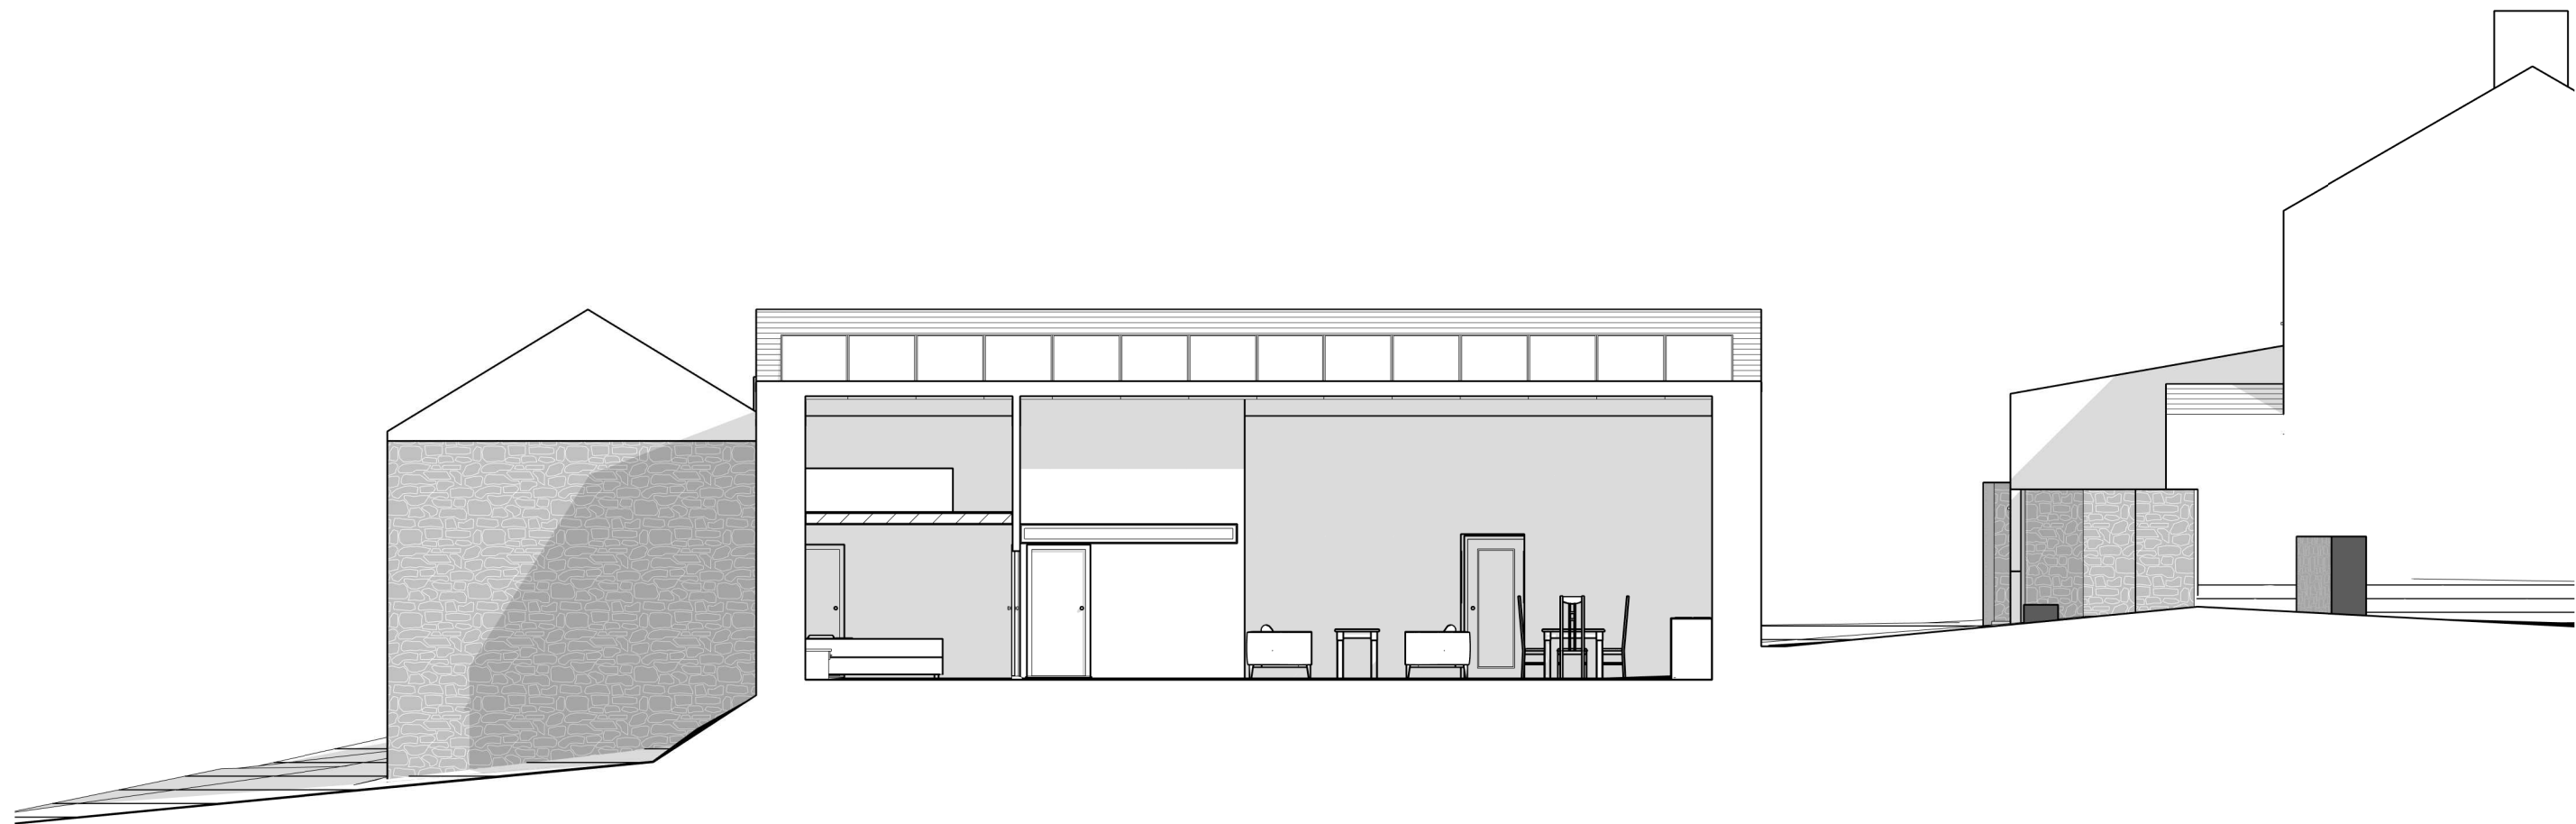

2 Section 3
1 : 100



CLIENT Jason Davies		JOB TITLE Cilmaengwyn Uchaf Farm, Pontardawe, SA8 4TX		DRNG TITLE South Elevation PROPOSED	
DATE: October 2021	DRAWN: RL	CHECKED: AD	SCALE: 1 : 100	A2	DRNG NO HG-20-30 16
		REV.	PURPOSE		