



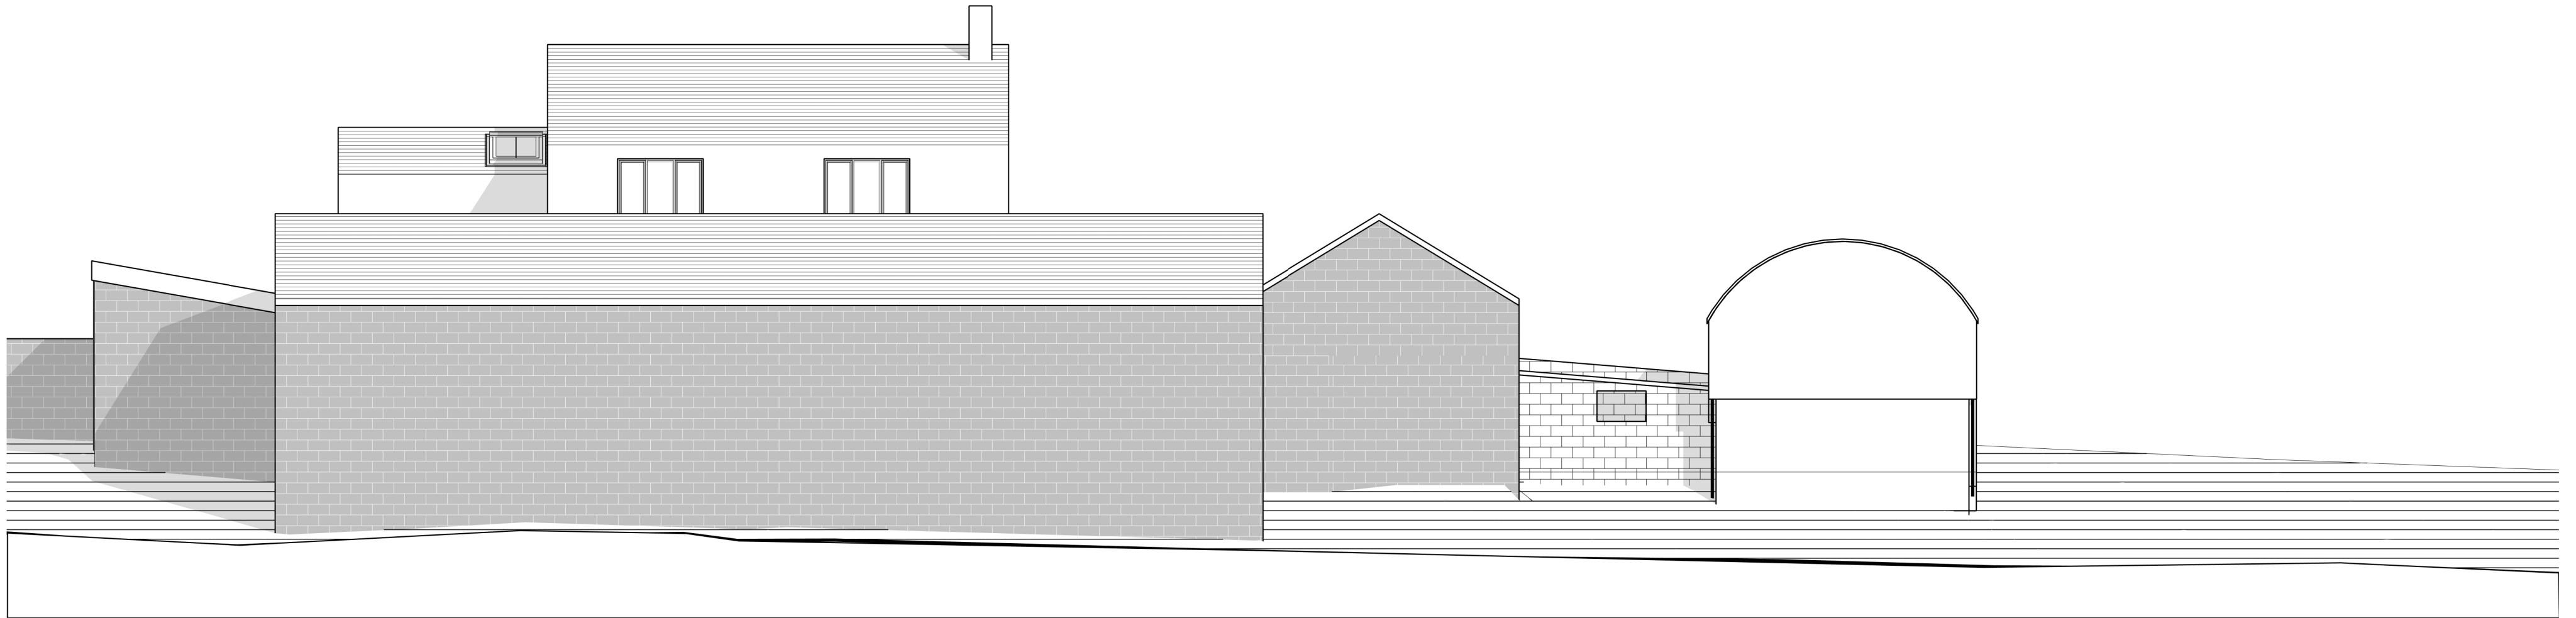

1 West Elevation
1 : 100

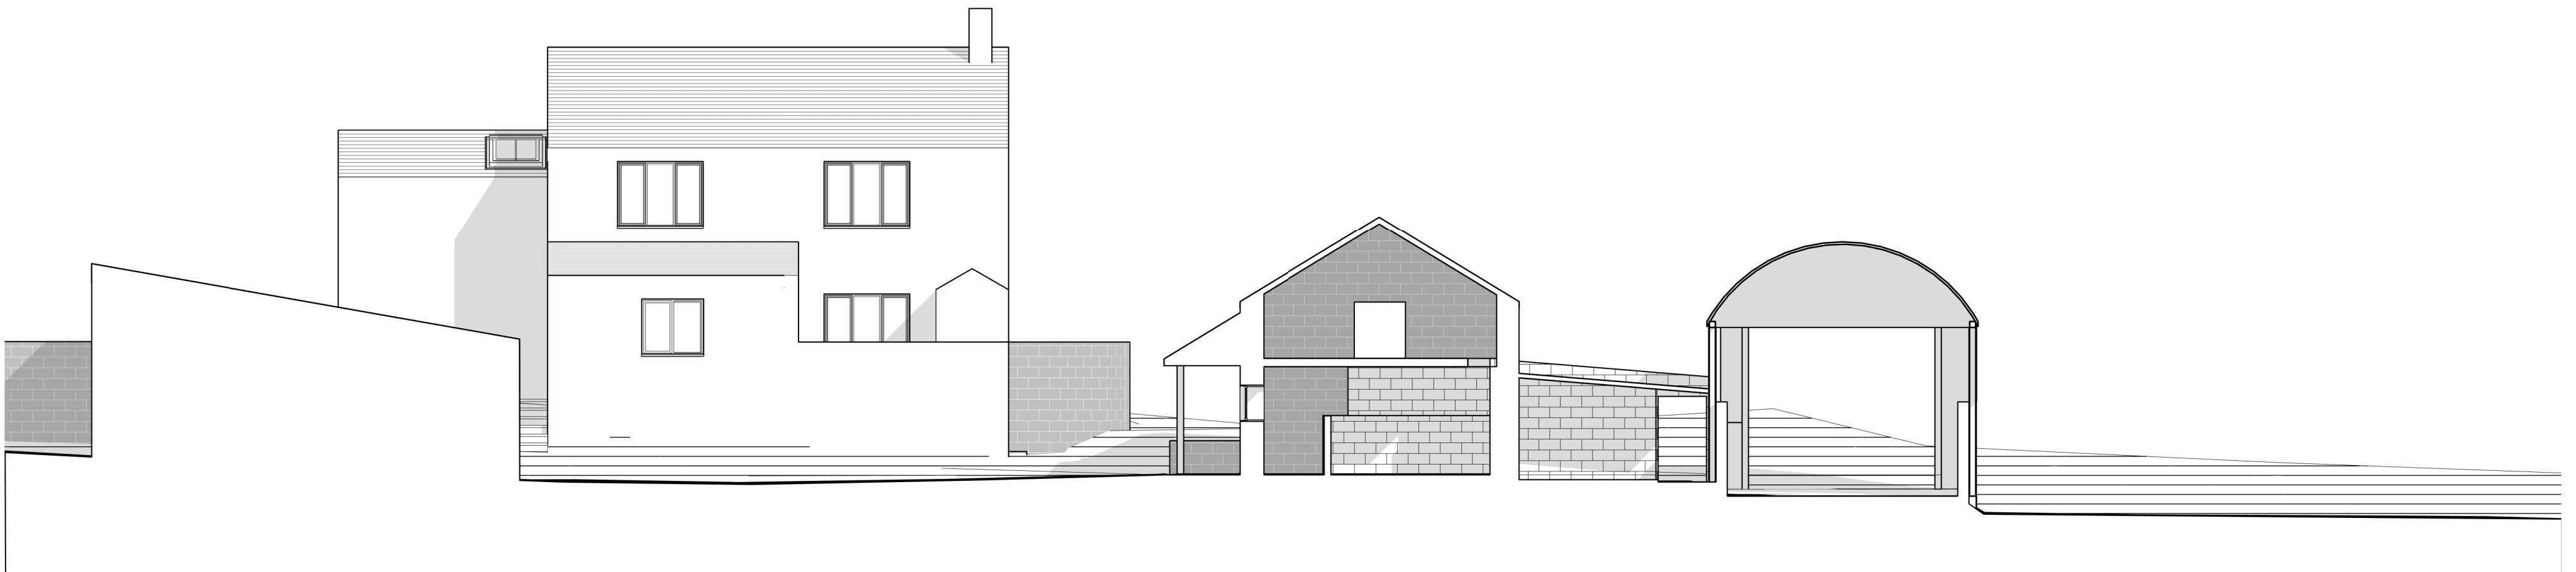

2 Section 4
1 : 100

This drawing is copyright
NOTE: All dimensions to be checked on site
and not scaled from the drawing.



HUW GRIFFITHS
ARCHITECTS LTD
PENSAER SIARTREDIG
CHARTERED ARCHITECT

CLIENT Jason Davies		JOB TITLE Cilmaengwyn Uchaf Farm		DRNG. TITLE West Elevation EXISTING	
DATE: July 21	DRAWN: RL	CHECKED: AD	SCALE: 1 : 100	A2	DRNG. NO. HG-20-30 007
Huw Griffiths Architects Ltd North Hill, 7 St. James Crescent, Swansea, SA1 6DP Tel: 01792 644038 Email: design@huwgriffithsarchitects.co.uk		Huw Griffiths Architects Ltd Cilmaengwyn Uchaf Farm Tel: 01792 644038 Email: design@huwgriffithsarchitects.co.uk		REV.	PURPOSE