



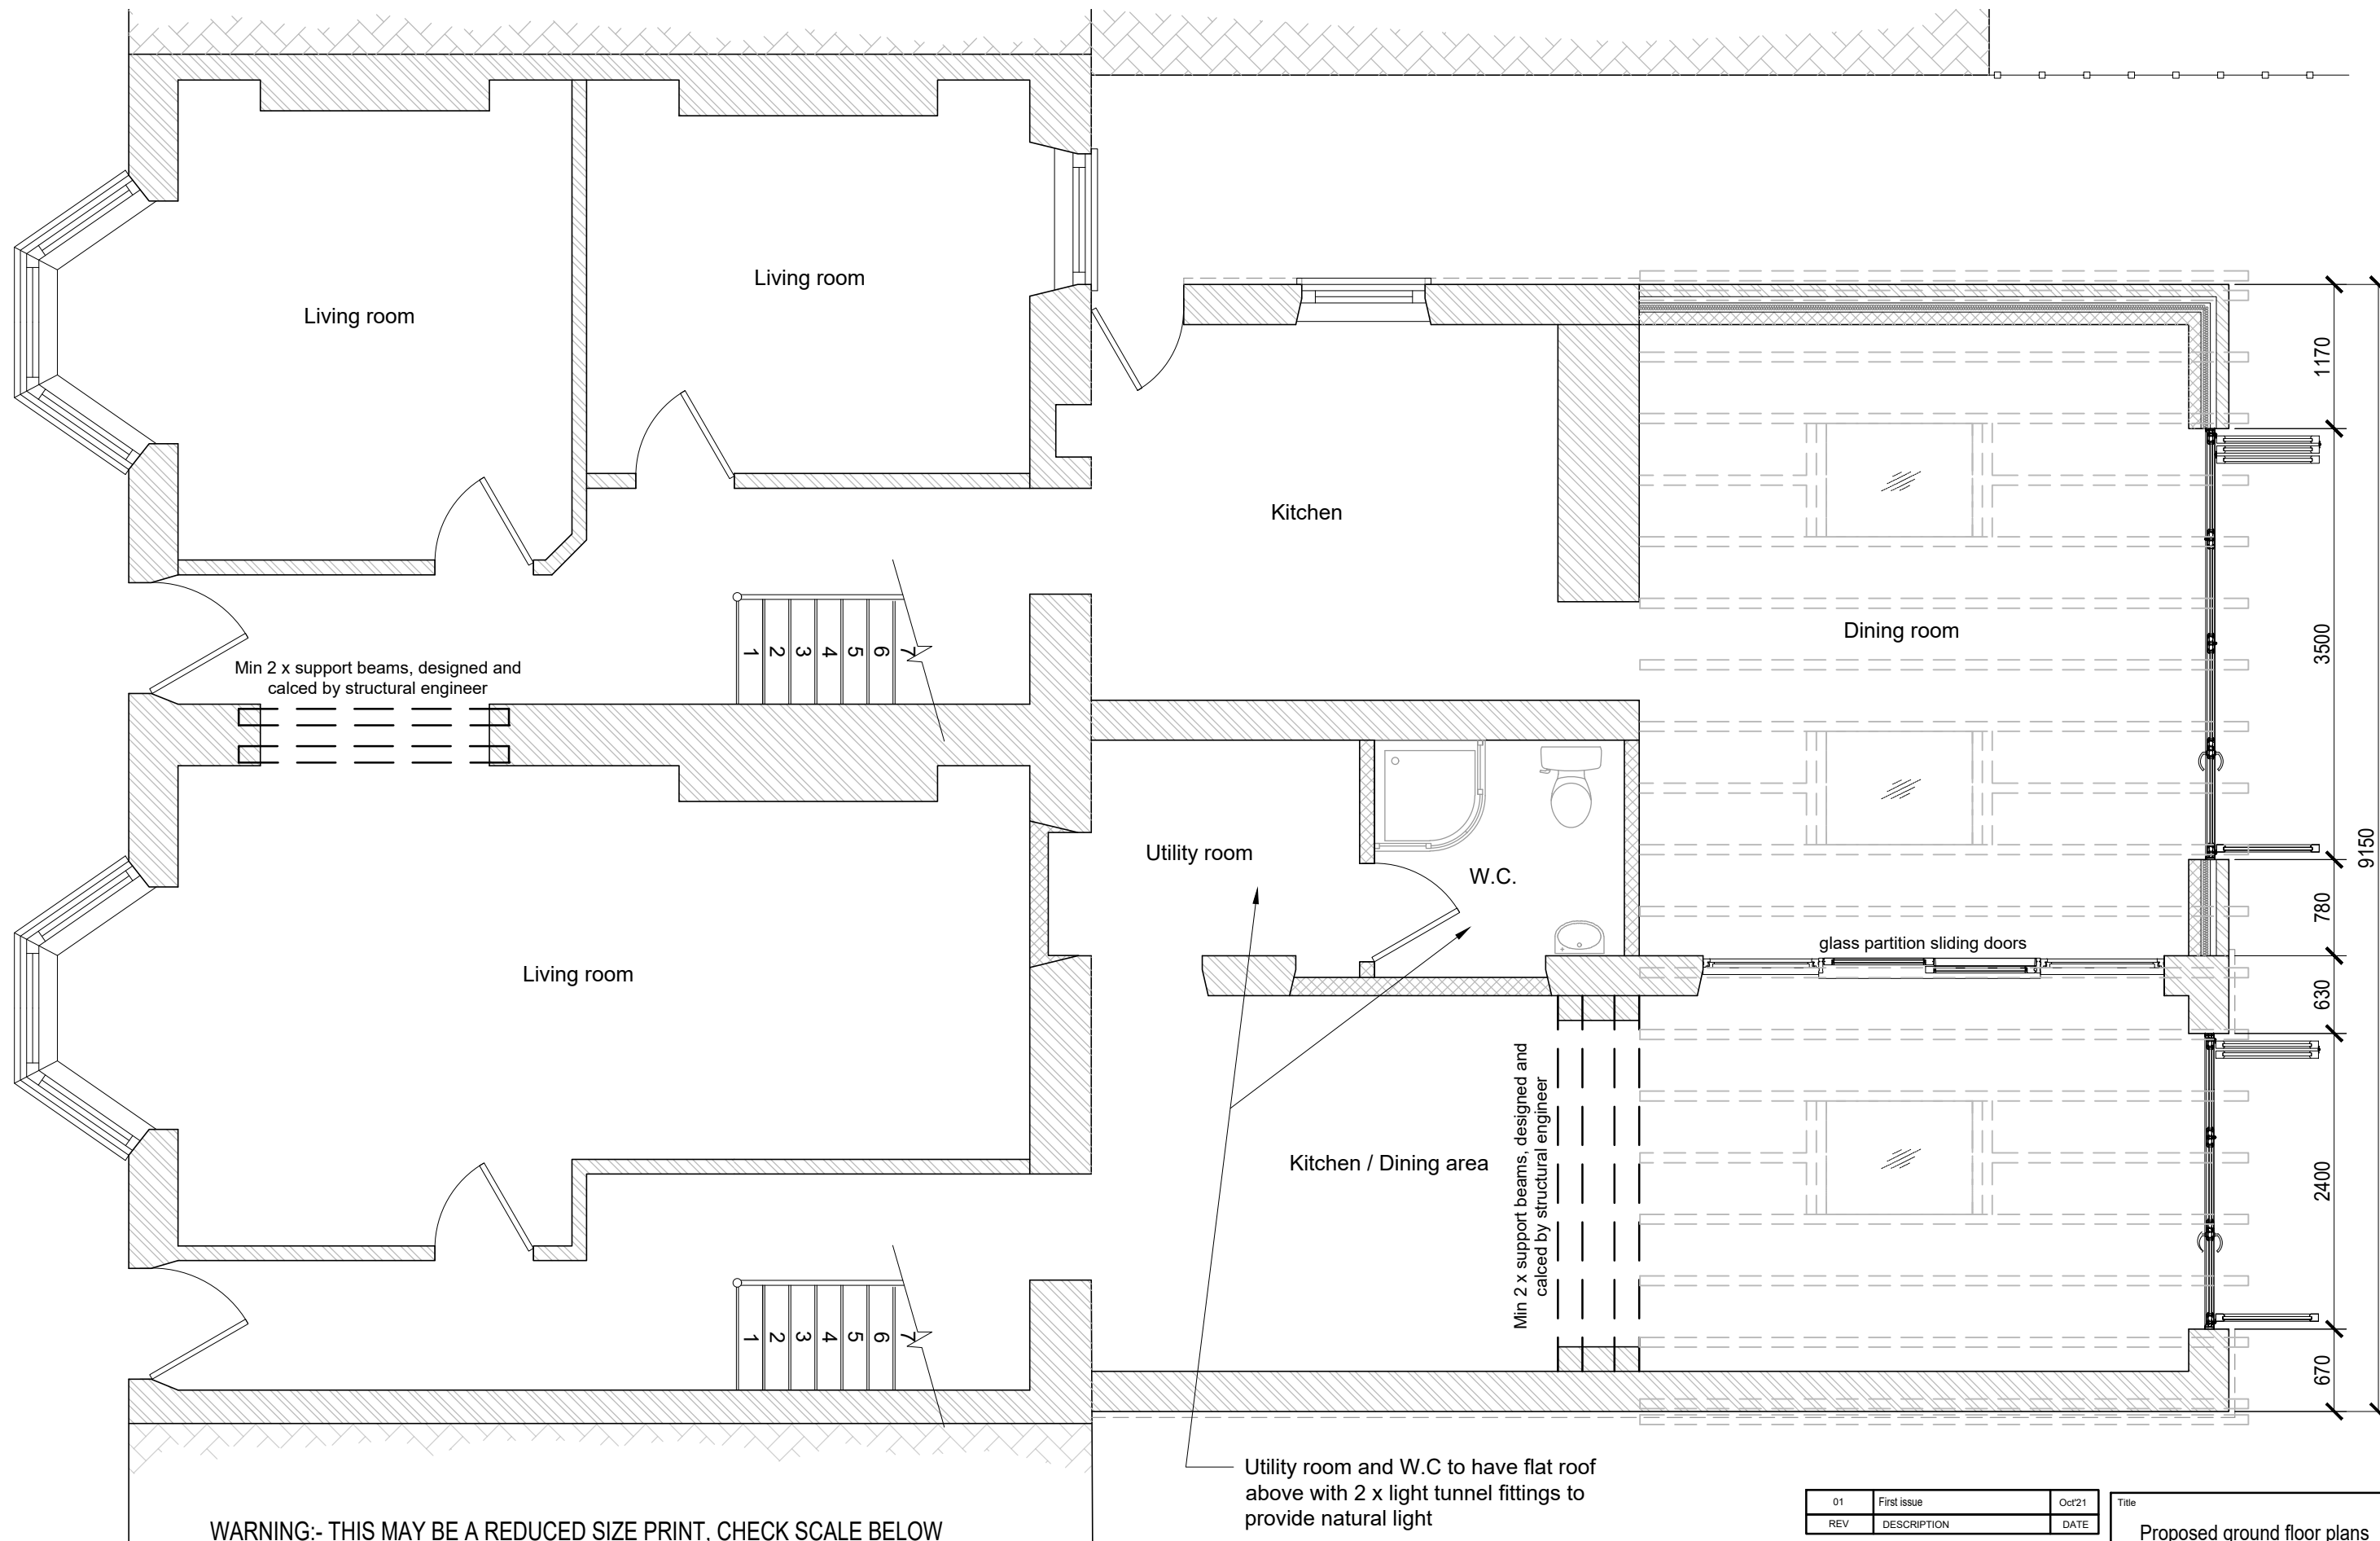

WARNING:- THIS MAY BE A REDUCED SIZE PRINT, CHECK SCALE BELOW

 

01	First issue	Oct21
REV	DESCRIPTION	DATE

Proposed merging of nos 9 & 11
and single storey extension to the rear
at
Beverley Street, Port Talbot, SA13 1EB

Title
Proposed ground floor plans

Scale (A3)	Drawing No.	Issue
As shown	MK-004	01