


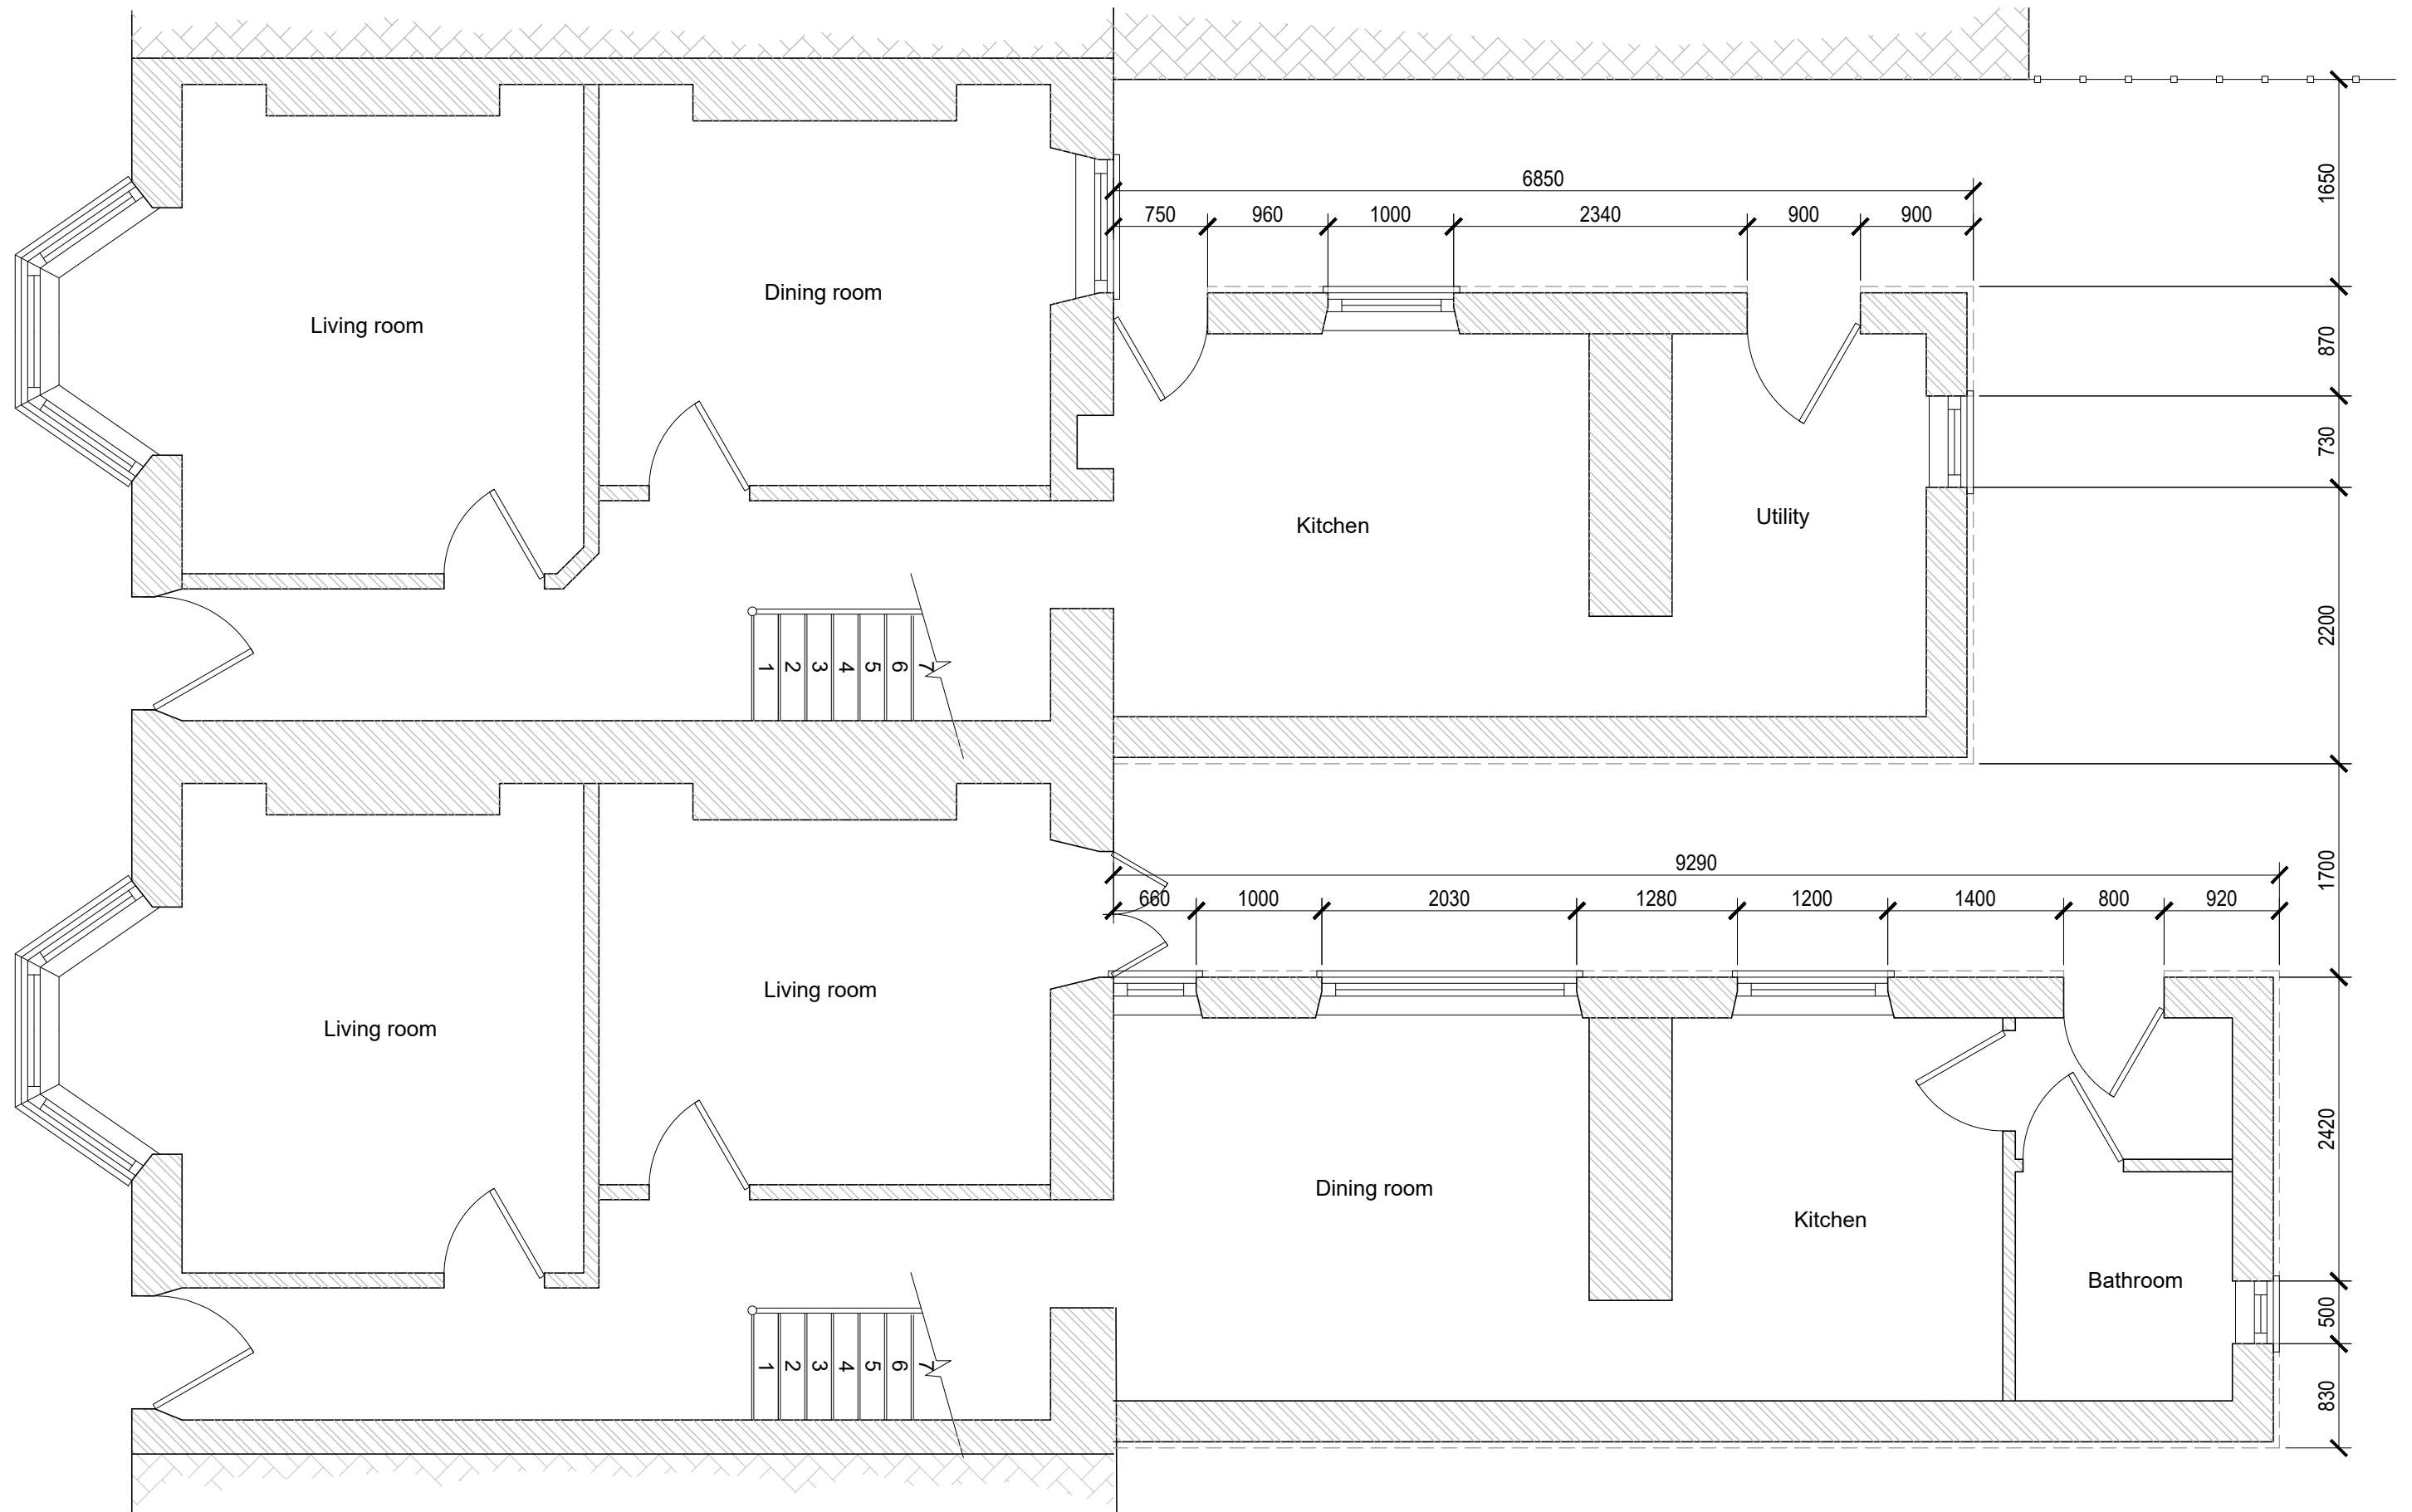

WARNING:- THIS MAY BE A REDUCED SIZE PRINT, CHECK SCALE BELOW

1m 0 1m 2m 3m 4m 5m

1:50

|   |             |        |                                      |                       |
|---|-------------|--------|--------------------------------------|-----------------------|
| 01   | First issue | Oct'21 | Title<br>Existing ground floor plans |                       |
| REV   | DESCRIPTION | DATE   |                                      |                       |
| Proposed merging of nos 9 & 11<br>and single storey extension to the rear<br>at<br>Beverley Street, Port Talbot, SA13 1EB |             |        | Scale (A3)<br>As shown               | Drawing No.<br>MK-003 |
|   |             |        |                                      | Issue<br>01           |