




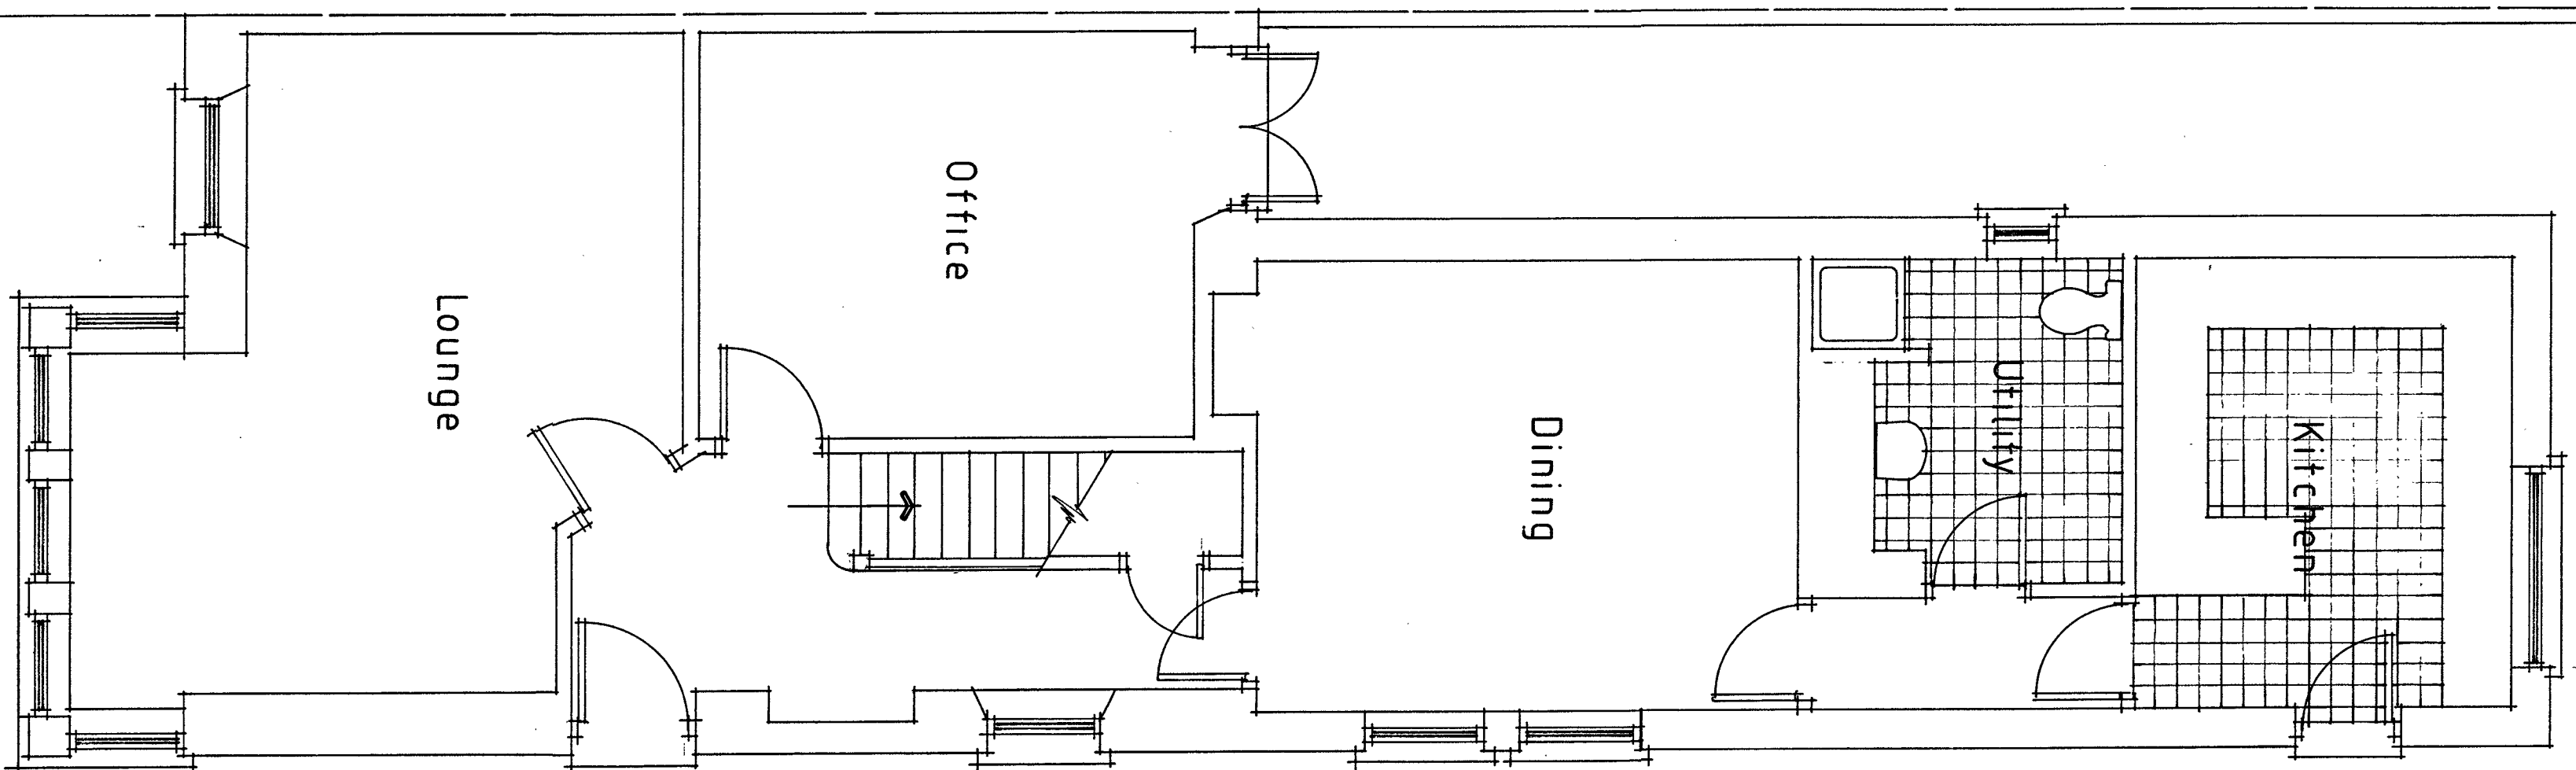

Ground Floor Plan

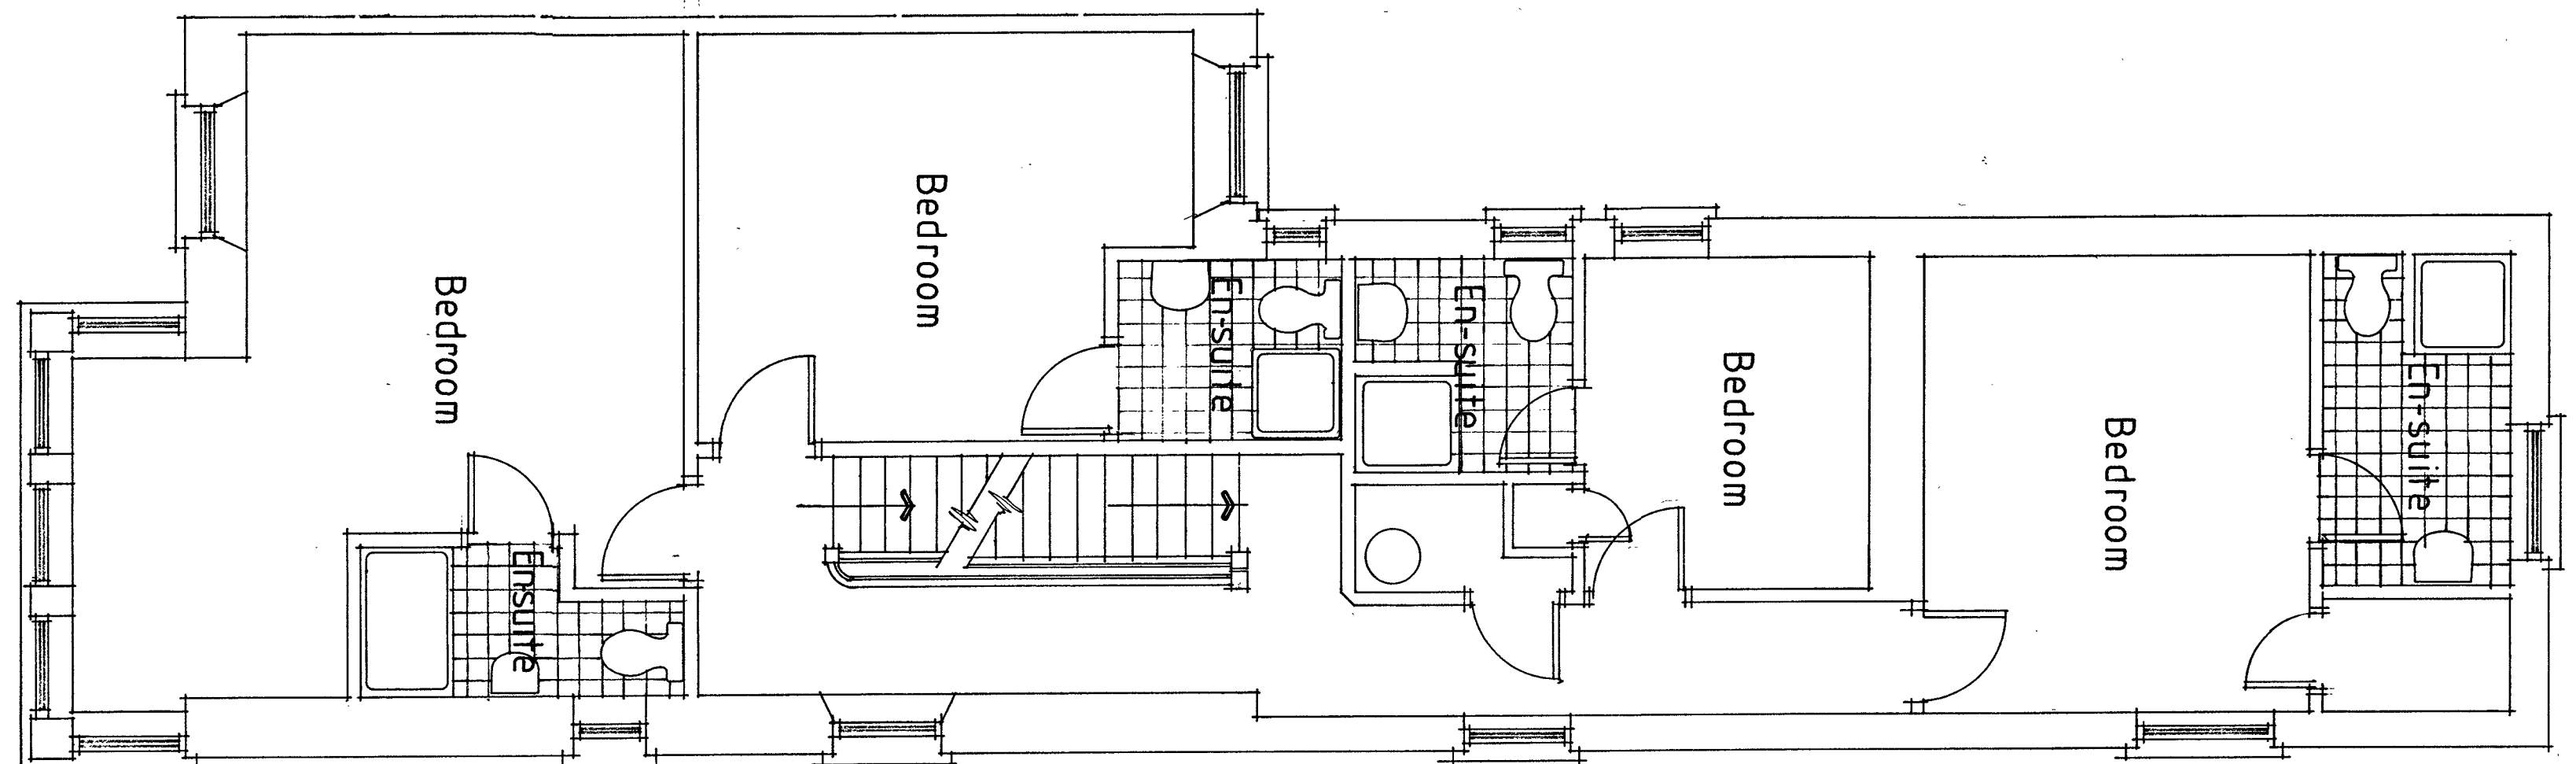

First Floor Plan

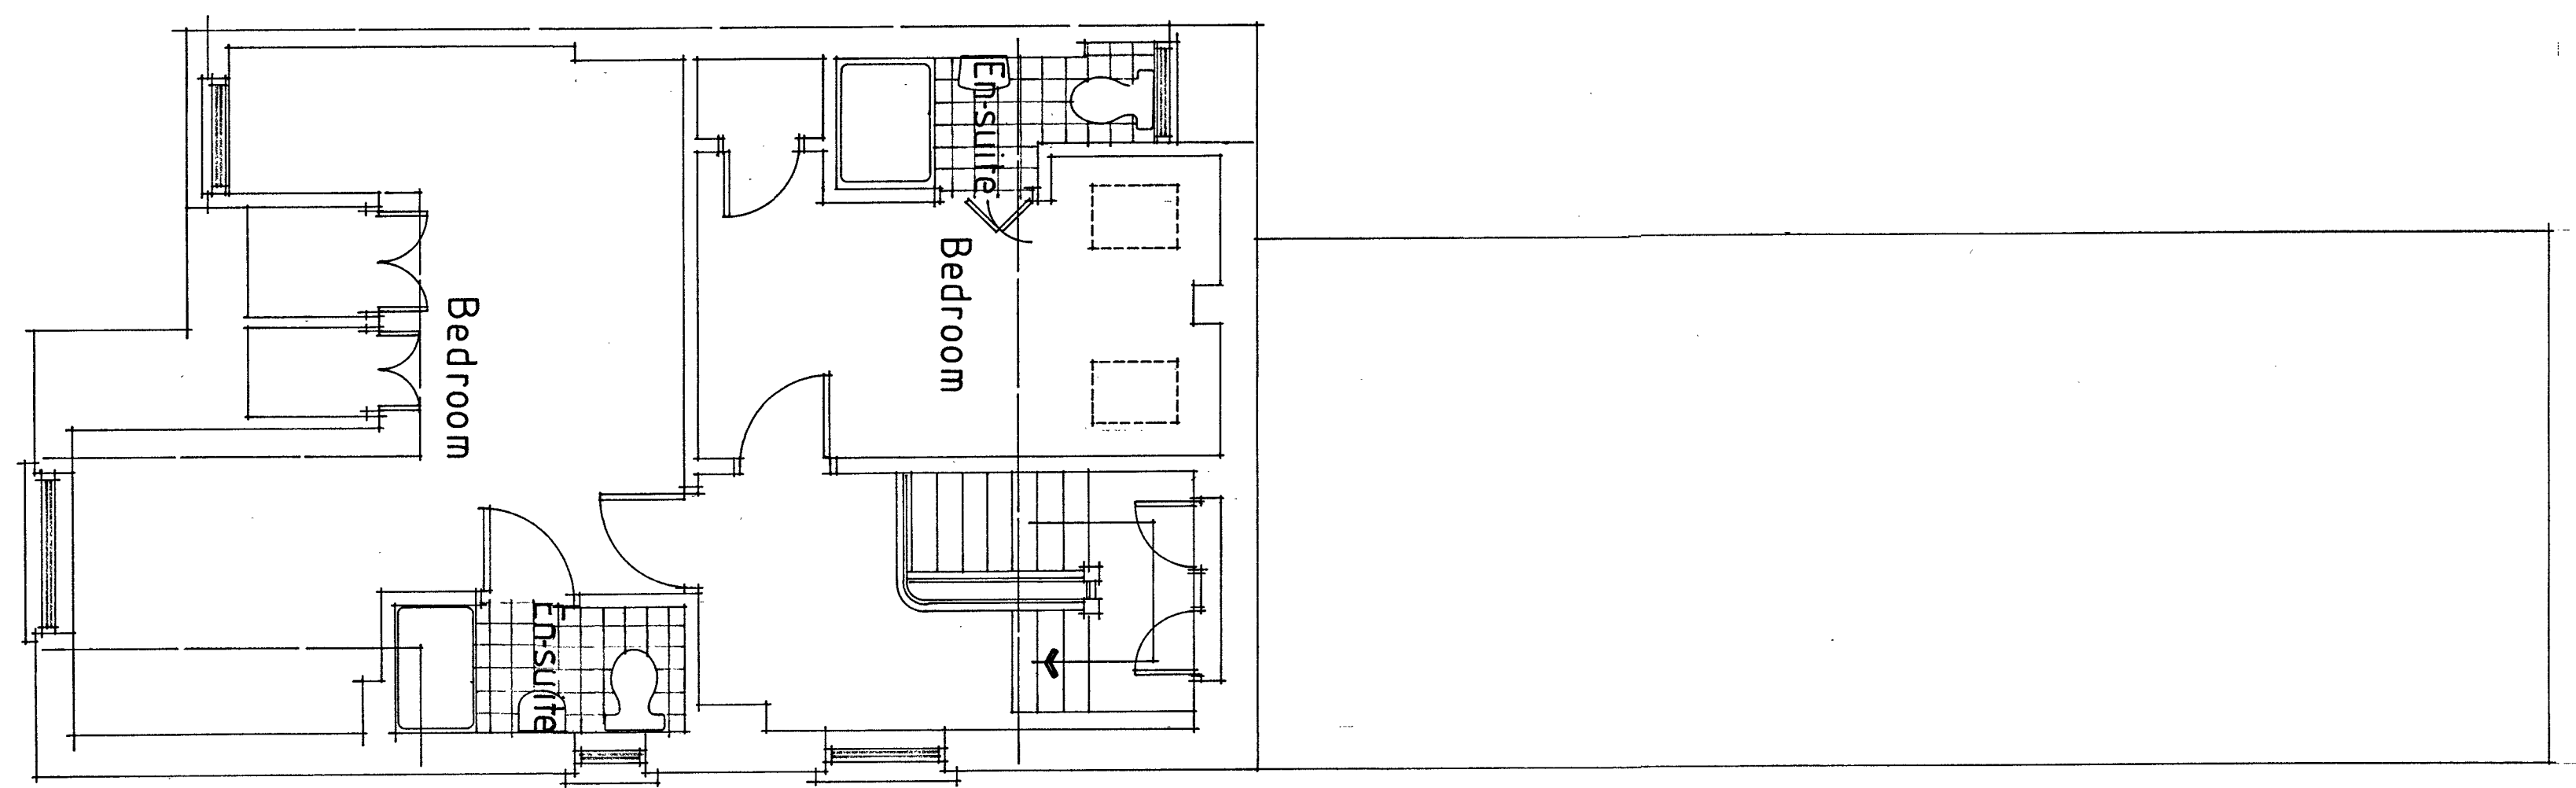

Second Floor Plan

EXISTING

PROPOSED CHANGE OF USE		
Innovative Care Ltd		
282 Neath Road		
Briton Ferry		
Neath		
M	T	H
Drawn.....R A HUGHES		
Date.....JULY		
Scale.....1:50 @ A2		
221 786 01		