



Superseded

Revisions 'A' 14/10/2021
PROPOSED OFF-STREET PARKING, EASY REQUESTED.

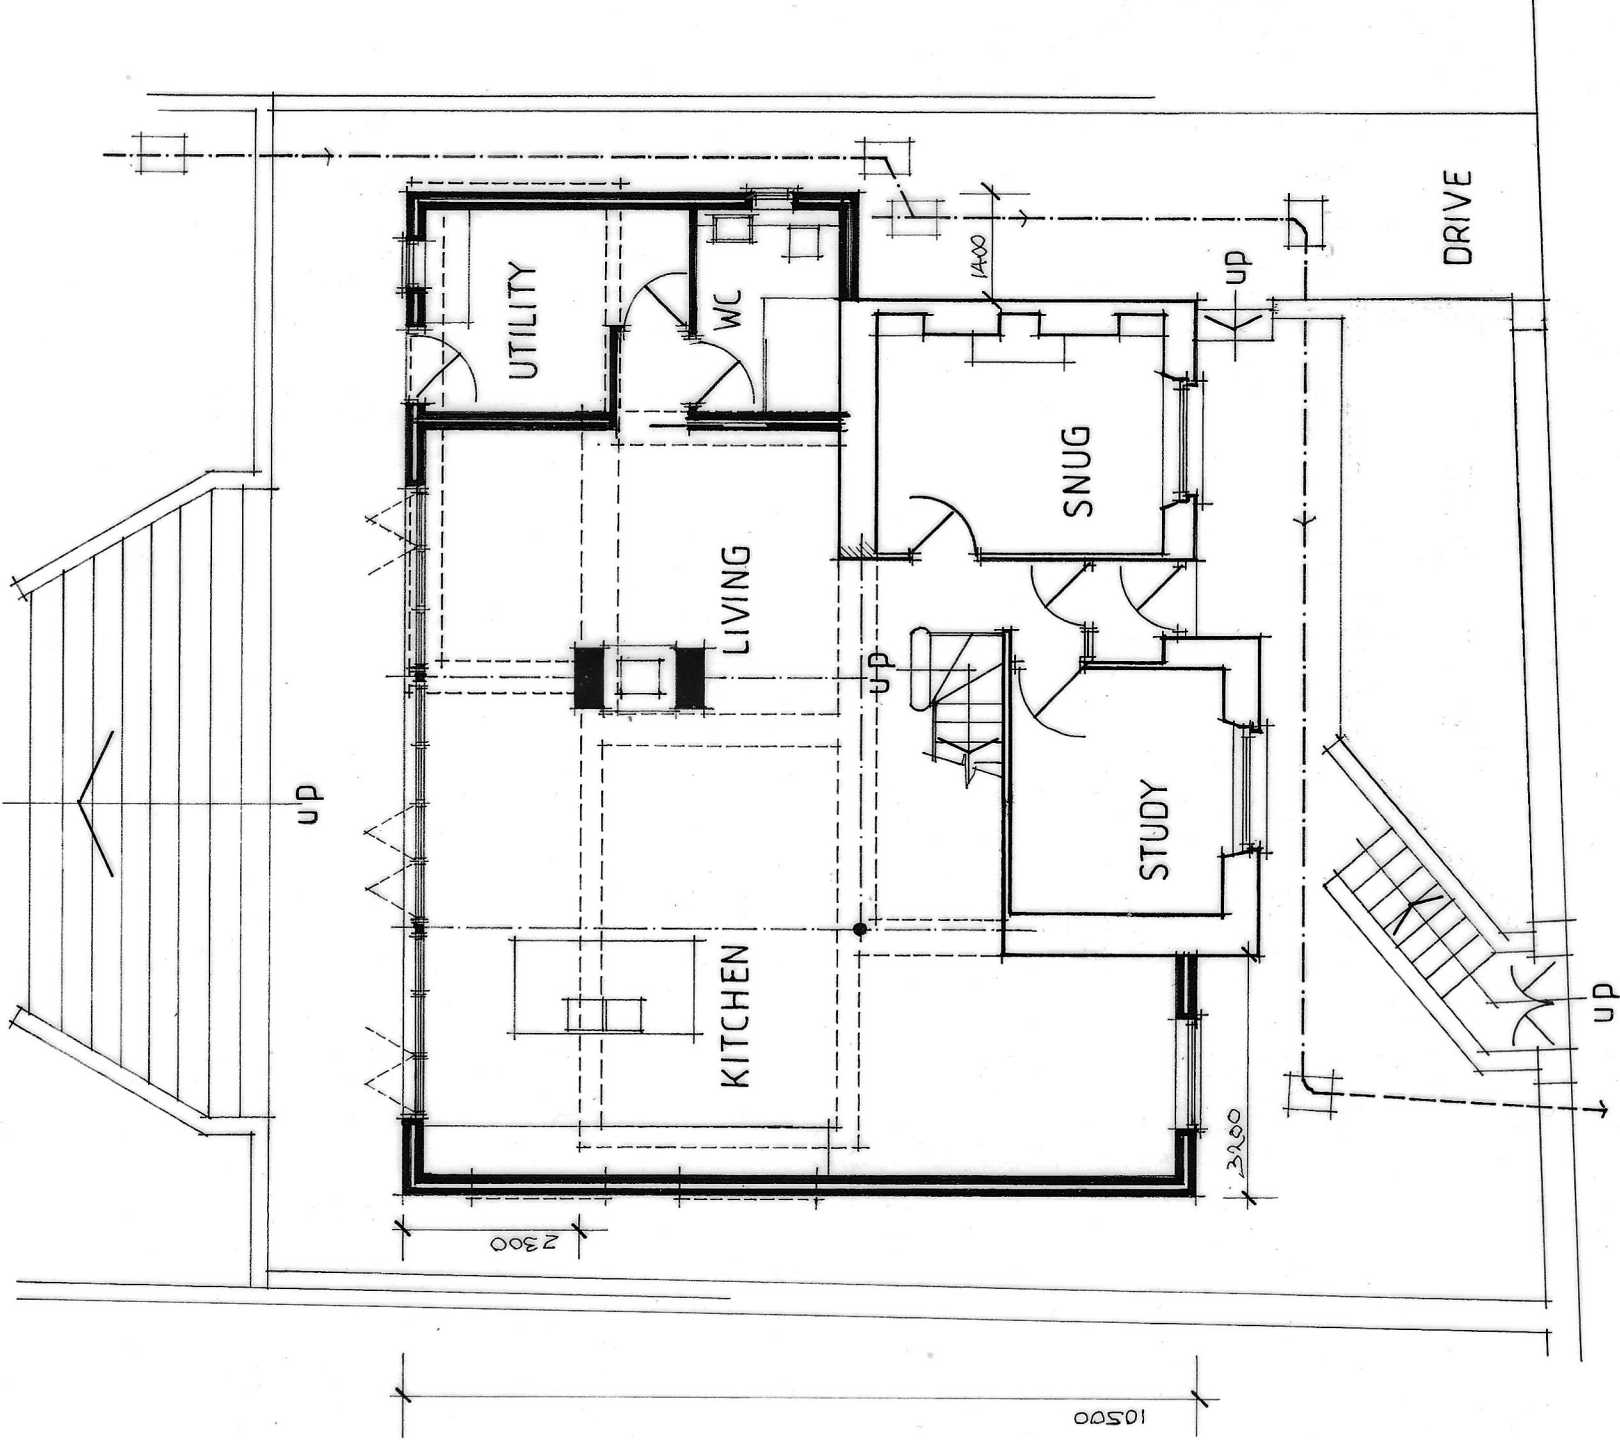

GROUND FLOOR PLAN

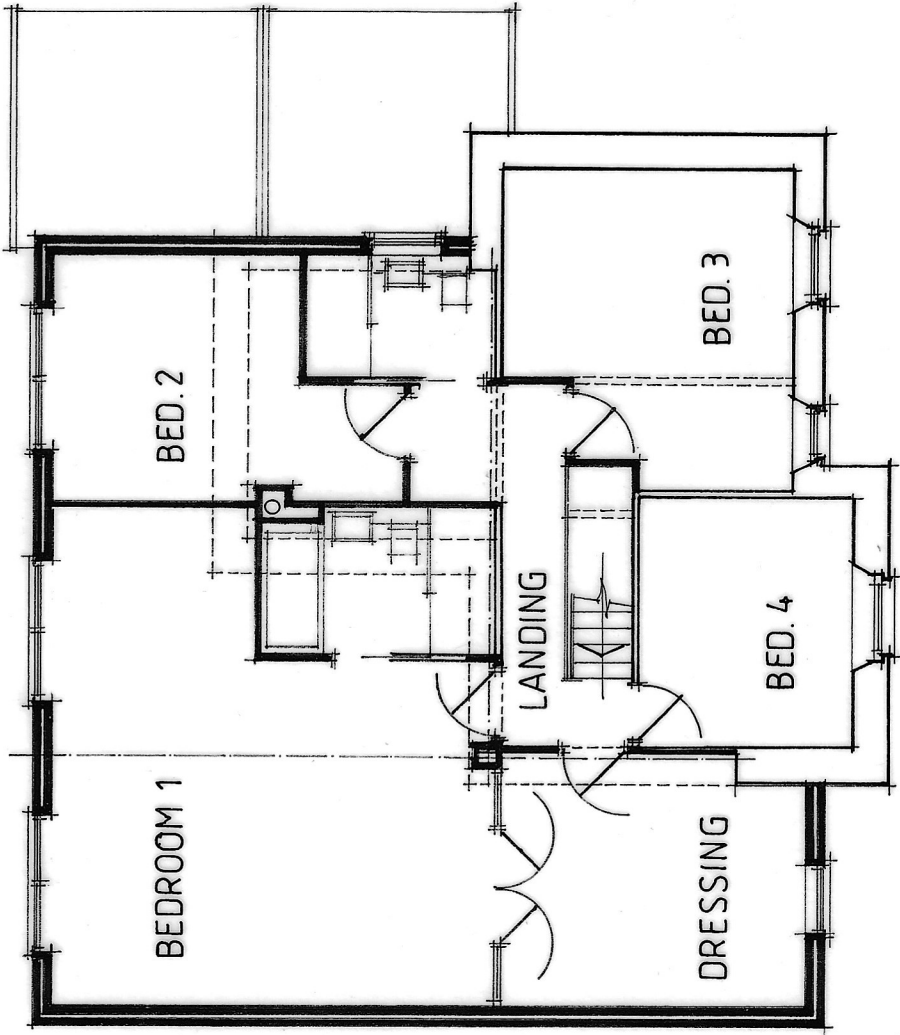

FIRST FLOOR PLAN

mjs designs (cymru) ltd
architectural design - project management
07530 134442

A PRODUCT OF THE UNO RANGE – ARCHITECT CAT. No. 7313

NOTES:

0m1m2m3m4m5m6m

All dimensions must be checked on site and not scaled from this drawing.

Client
Paulette Eynon

Job Title
8 Morgan Street, Trebanos, SA8 4DW

Scale
1:100@A3

Drawn by
Date 05.2021

Drawing Title
PROPOSED FLOOR PLANS

Drg No.
212202.03

Rev
A