

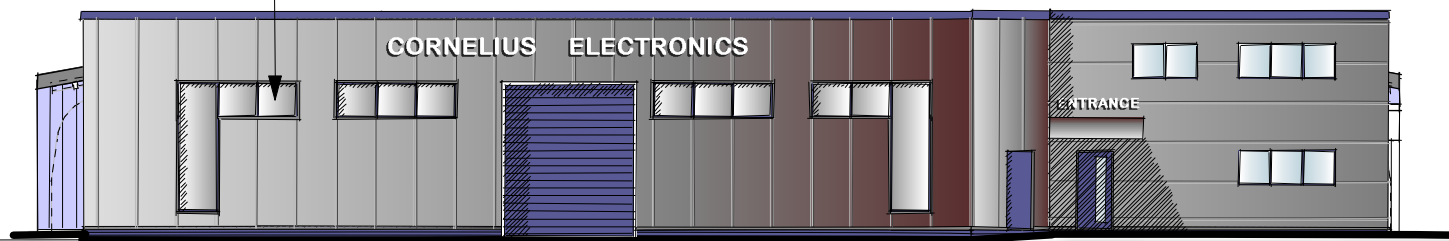



Superseded

 


FRONT ELEVATION

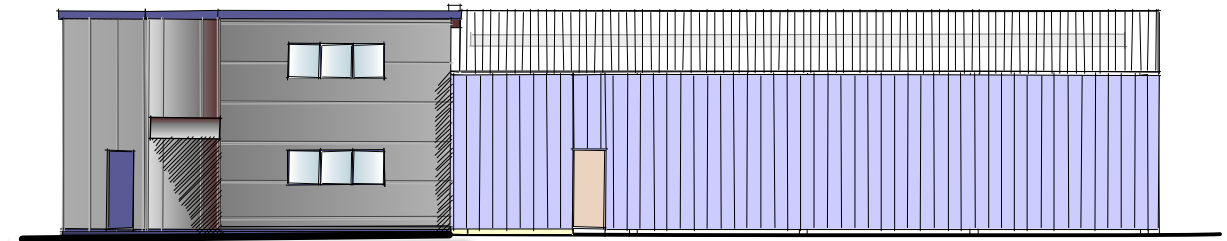


RIGHT/NORTH EAST ELEVATION

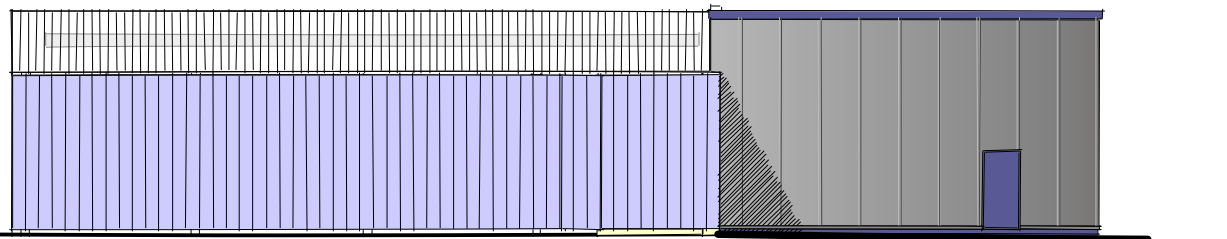


LEFT/SOUTH WEST ELEVATION

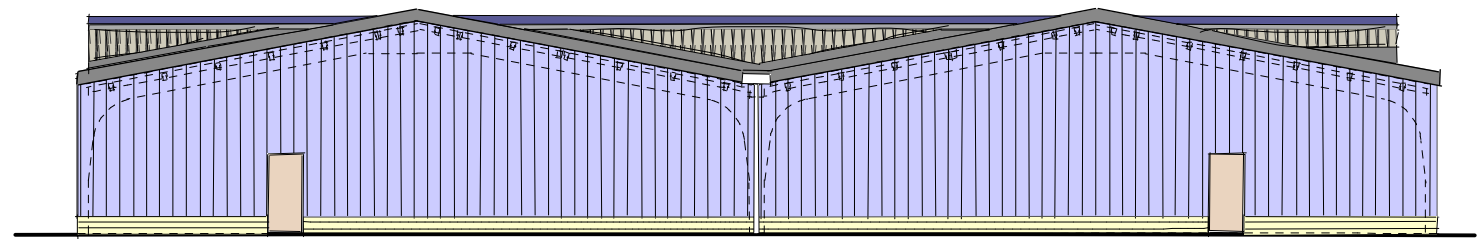

REAR ELEVATION

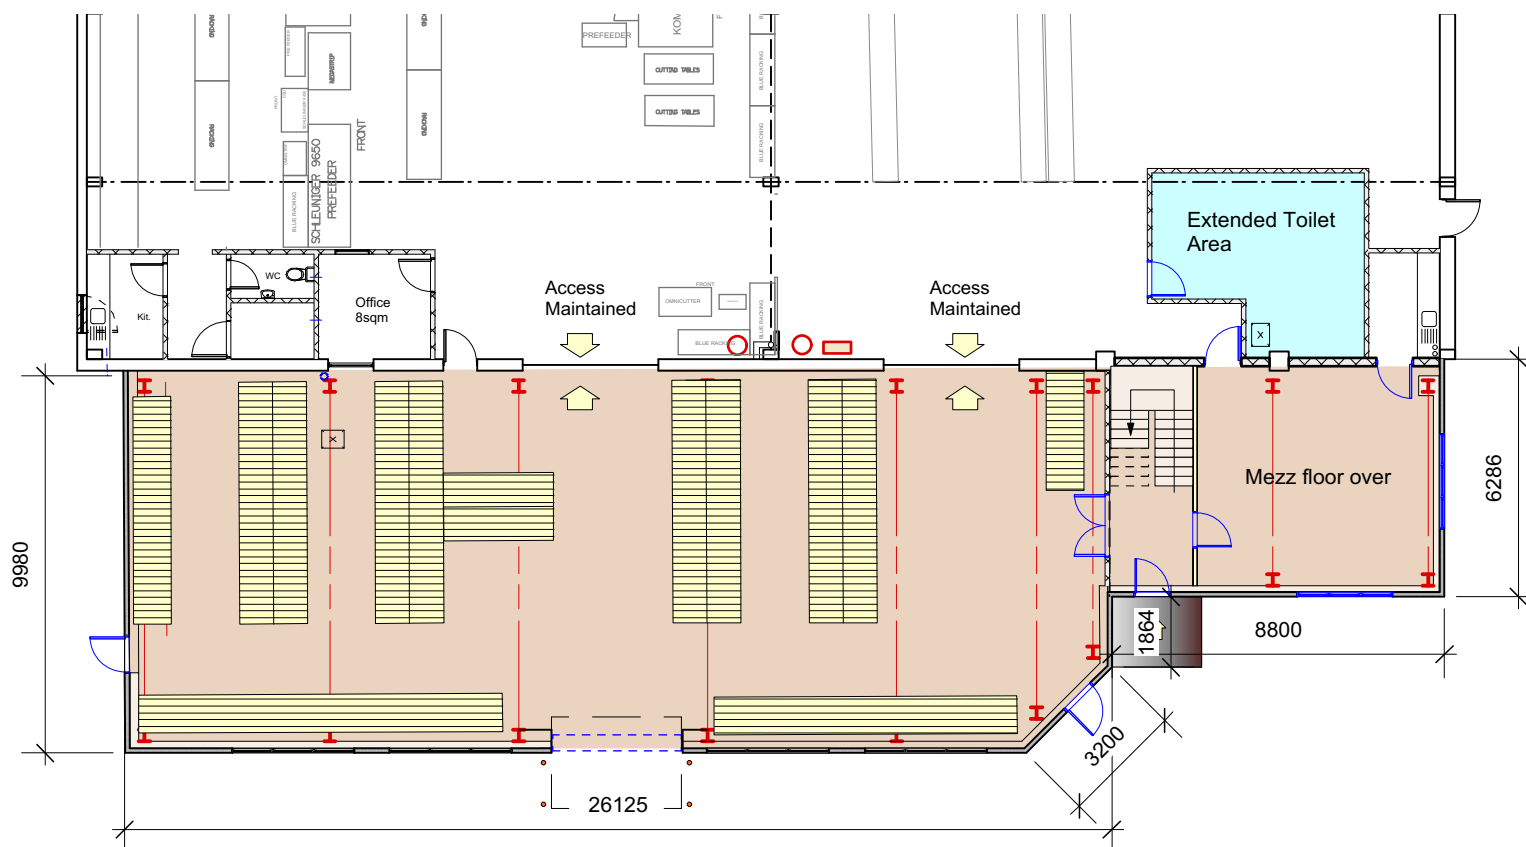

Proposed Plan 1:200 @ A3

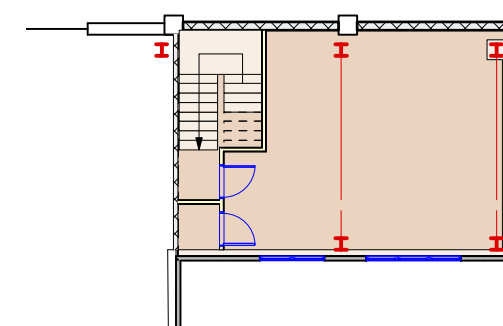

Proposed Mezz Plan 1:200 @ A3

Revisions			
 THORPE BUILDING CONSULTANCY www.thorpebc.co.uk			
Client			
Cornelius Electronics			
Project			
Units 3 & 4 Cornelius Electronics Purcell Avenue Port Talbot			
Drawing			
Proposed Plan & Elevations			
JobNo.		DWGNo.	
Cornelius		02A	
Scale	Date	Drawn	Checked
1:200 @ A3	Sept 2021	ABN	ST

PLANNING 02A