




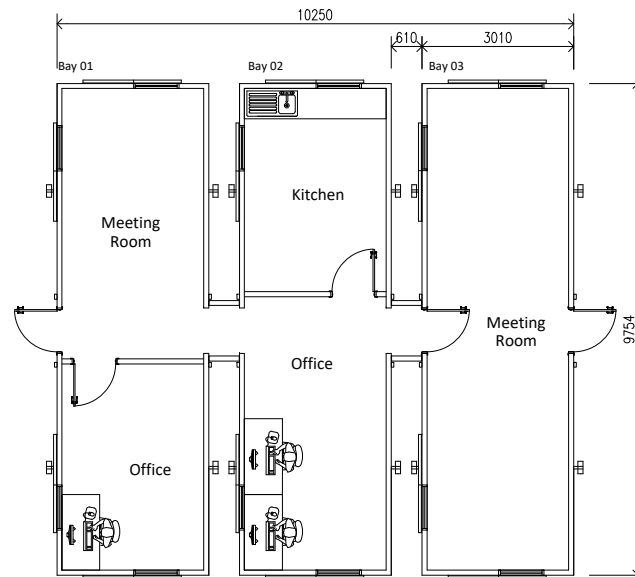


Ground Floor Plan

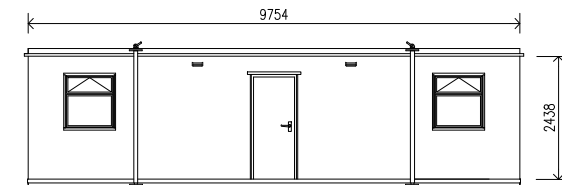


Side Elevation 2

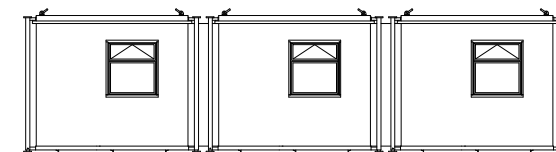

Front Elevation

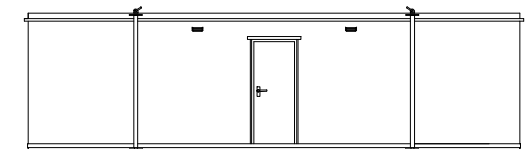

Side Elevation 1

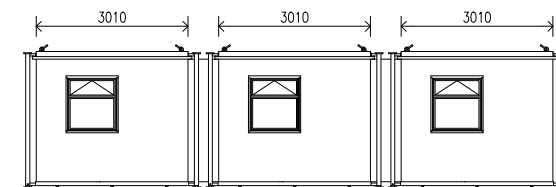

Rear Elevation

This drawing is the property of 'Wernick Hire' and protected by copyright. It may not be reproduced.
Do not scale from this drawing, use the dimensions where shown.

	REVISIONS	DATE	INL
A	-	00-00-00	-

NOTES:-
Design floor loading 3kN/m².
Ceiling Height 2220mm.

This drawing is generic and may refer to equipment or specifications that ultimately may not be required or installed.
Any furniture shown on the drawing is indicative only and a guide to the rooms capacity.
The exact position of internal partition walls is subject to the final design.

WernickTM
HIRE

CLIENT
JN Bentley
PROJECT TITLE
Cwmwernderi Reservoir

DRAWING TITLE
Thurston Units

DRAWN TJH	ORIGINATOR R Roberts	DEPOT NEA
ORIGINAL SCALE 1:150 @ A4	DATE 20-04-2021	
CONTRACT NO.	DRAWING NO. 20-0416-001	

www.wernick.co.uk