





Proposed Front Elevation

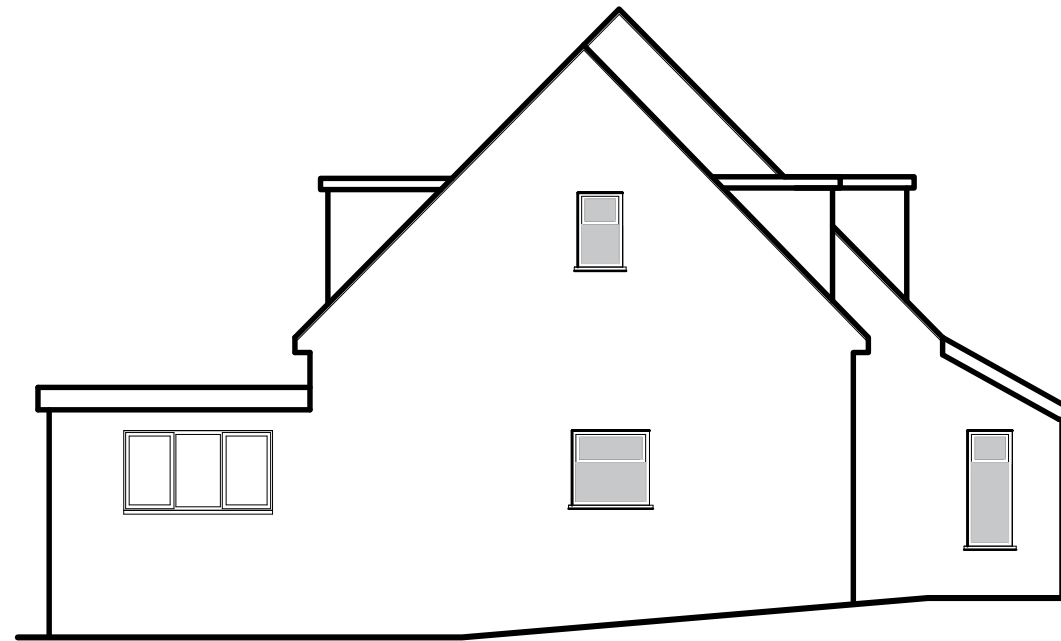


Proposed LH Side Elevation




Proposed Rear Elevation

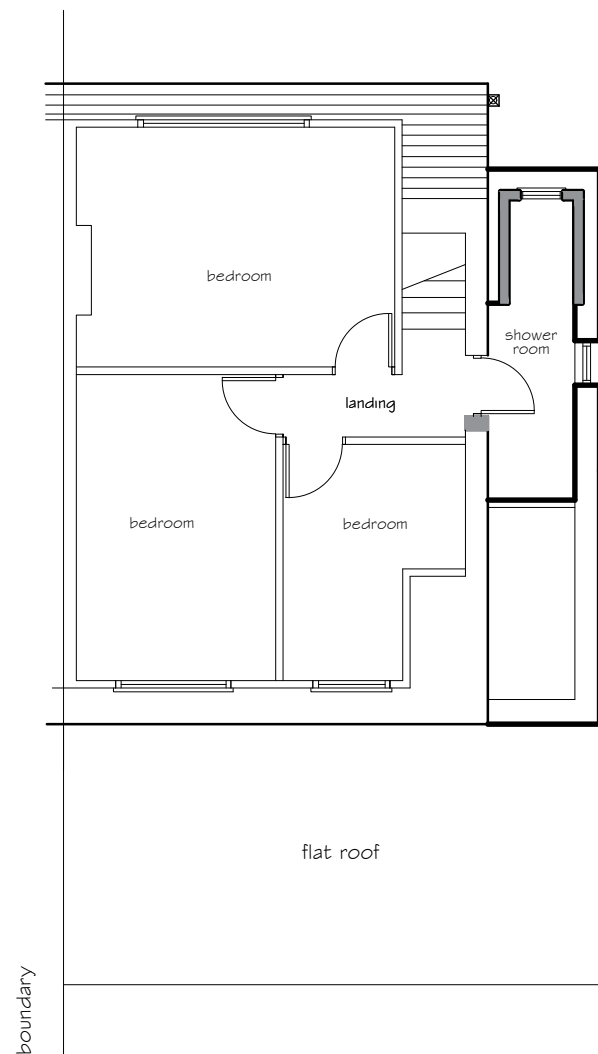

Proposed First Floor Plan

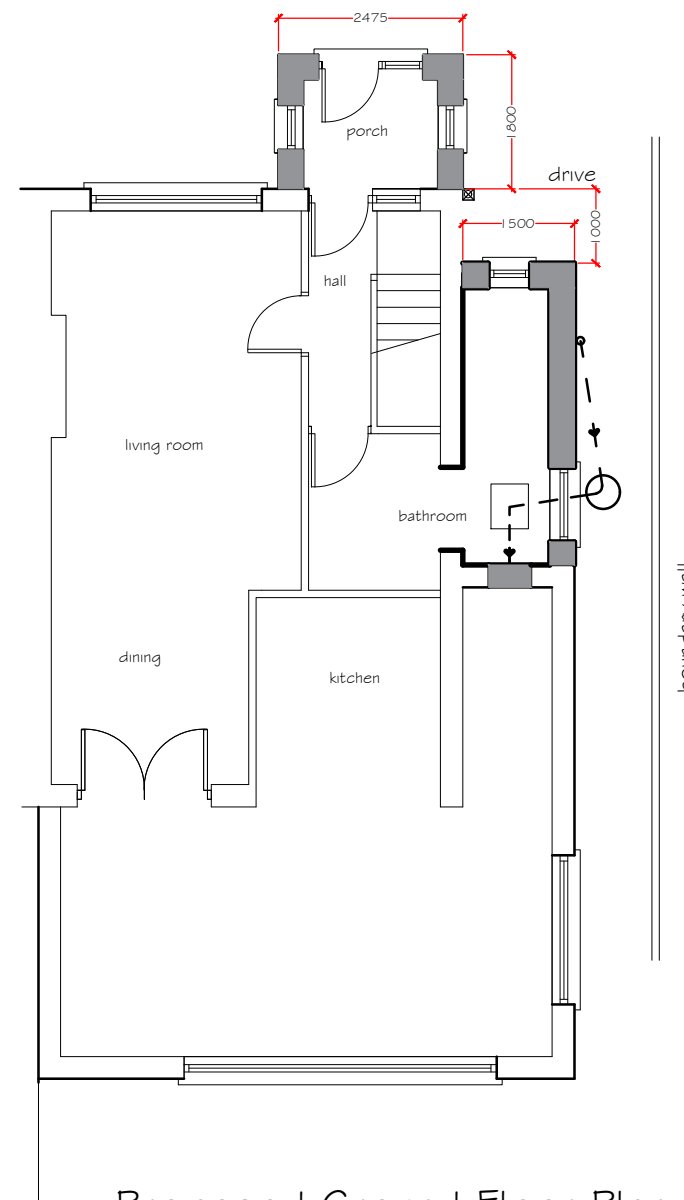

Proposed Ground Floor Plan

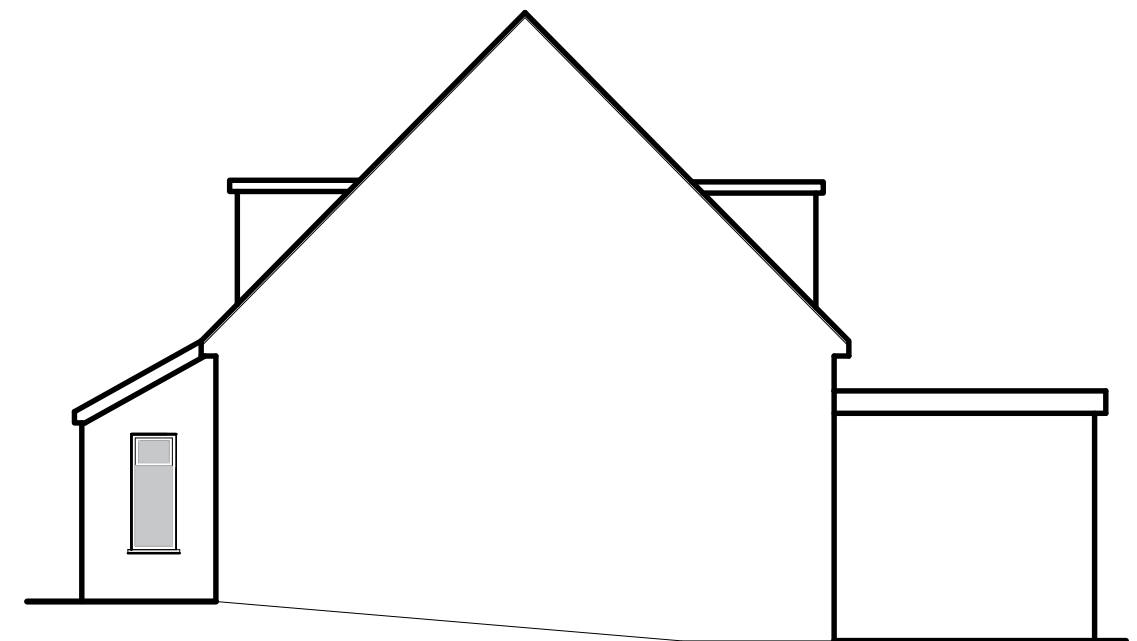

Proposed RH Side Elevation

Proposed Materials & Finishes

Concrete tile to main roof
cladding to new dormer to match existing
white PVCu fascia, soffits
and barge boards.

white PVCu rainwater goods
render & dash finish to match

Windows, doors upvc double glazed units

revision B Sept 2021

dormer added to first floor side extension
elongated side windows added to porch

Proposed Side Extension
20 Crofton Drive
Baglan Port Talbot

Proposed Elevations and Floor Plans

drawing No 20CD - 03 rev B

date Sept 2021 scale 1:100