




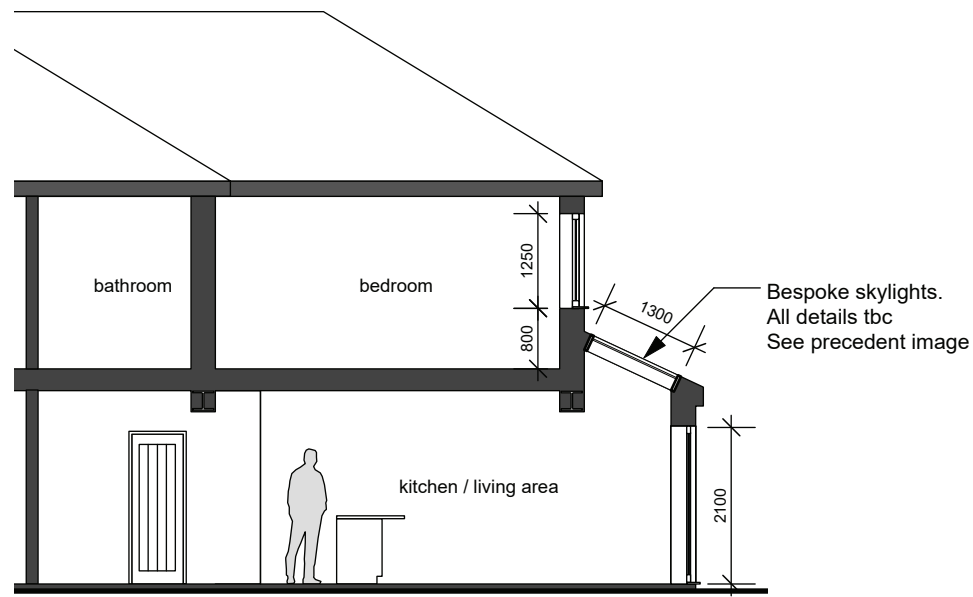

SECTION ON AA

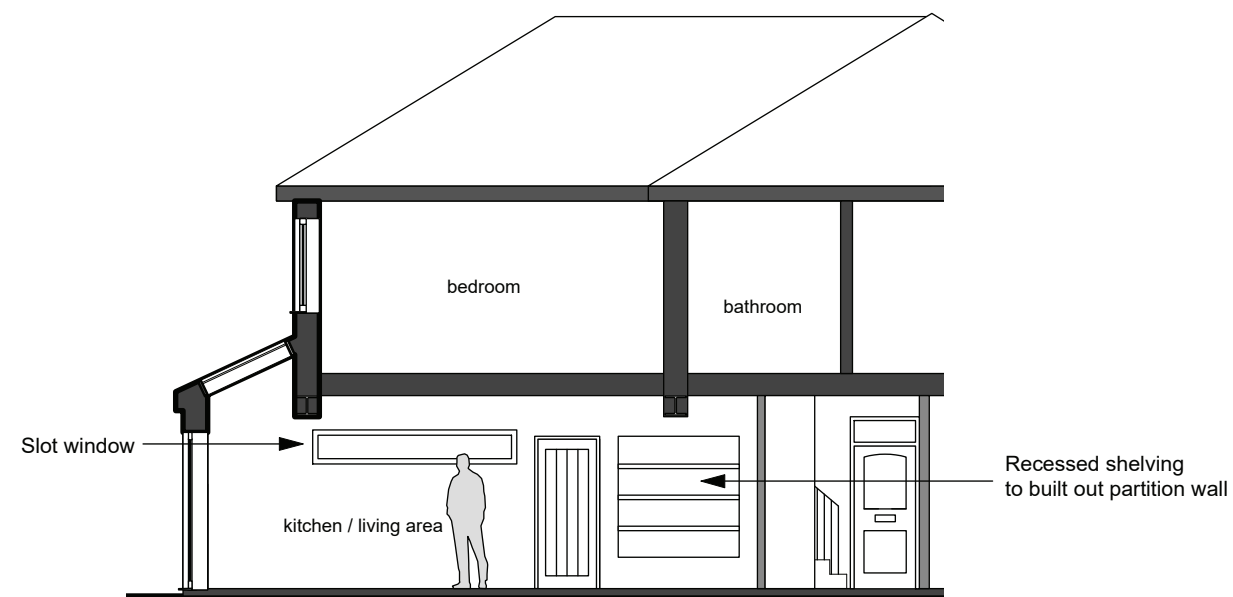

SECTION ON BB

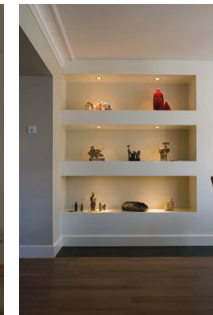


PRECEDENT IMAGES



LOCATION PLAN

SCALE 1:1250

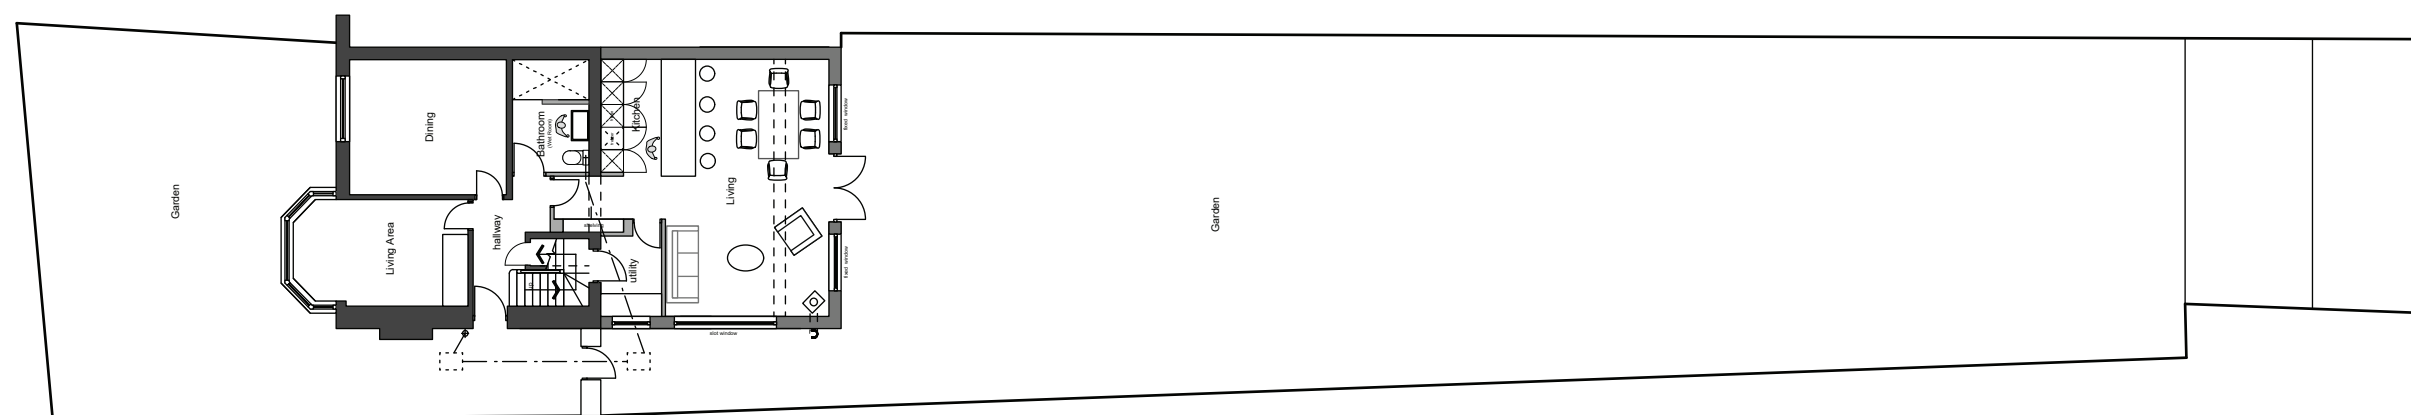

SITE PLAN @1.1250

## General Notes

1. Do not scale off this drawing- Use Figured dimensions only
2. All dimensions are in mm unless otherwise stated
3. This drawing is to be read in conjunction with any other relevant Bankhead Design drawings and subsequent engineers drawings & associated information.
4. All details & dimensions are to be confirmed on site prior to any works commencing or ordering materials.
5. Please note these are not working drawings and are for planning purposes only & for builders to provide cost estimates
6. This drawing has not been approved by building control. All construction details to be advised by the contractor and should comply with building control. All details and finishes to be approved by Client.
7. Contractors final quotation to include itemised breakdown of all items and clear specification and proposal of all finishes.
8. All construction details proposed by Contractor to be included as part of the quotation.
9. Contractor to include for all new joinery items including skirtings, door frames, doors & internal window cills.
10. All works carried out to comply with current building regulations

## BANKHEADDESIGN

|            |                                         |
|------------|-----------------------------------------|
| amendments |                                         |
| client     | Sarah Budden                            |
| project    | 48 Cimla Road<br>Neath SA11 3TL         |
| title      | Proposed Sections, Location & site plan |
| scale      | 1:100@A3                                |
| dwg by     |                                         |
| date       | March 2021                              |
| dwg no     | SB- 03                                  |

Dimensions to be verified on site. Figured dimensions to be taken in preference to those scaled.

This drawing is the property of Bankhead Design, copyright is reserved by them and the drawing is issued on the condition that it is not copied, reproduced, retained or disclosed to any unauthorised person, either wholly or in part without the consent in writing from Bankhead Design

Bankhead Design  
20 Beechwood Avenue, Neath  
SA11 3TE  
Tel: 0781 8086740  
email: info@bankheaddesign.co.uk