




proposed front elevation




existing front elevation

remove garage door build up
brickwork to new cill level
install window and make good

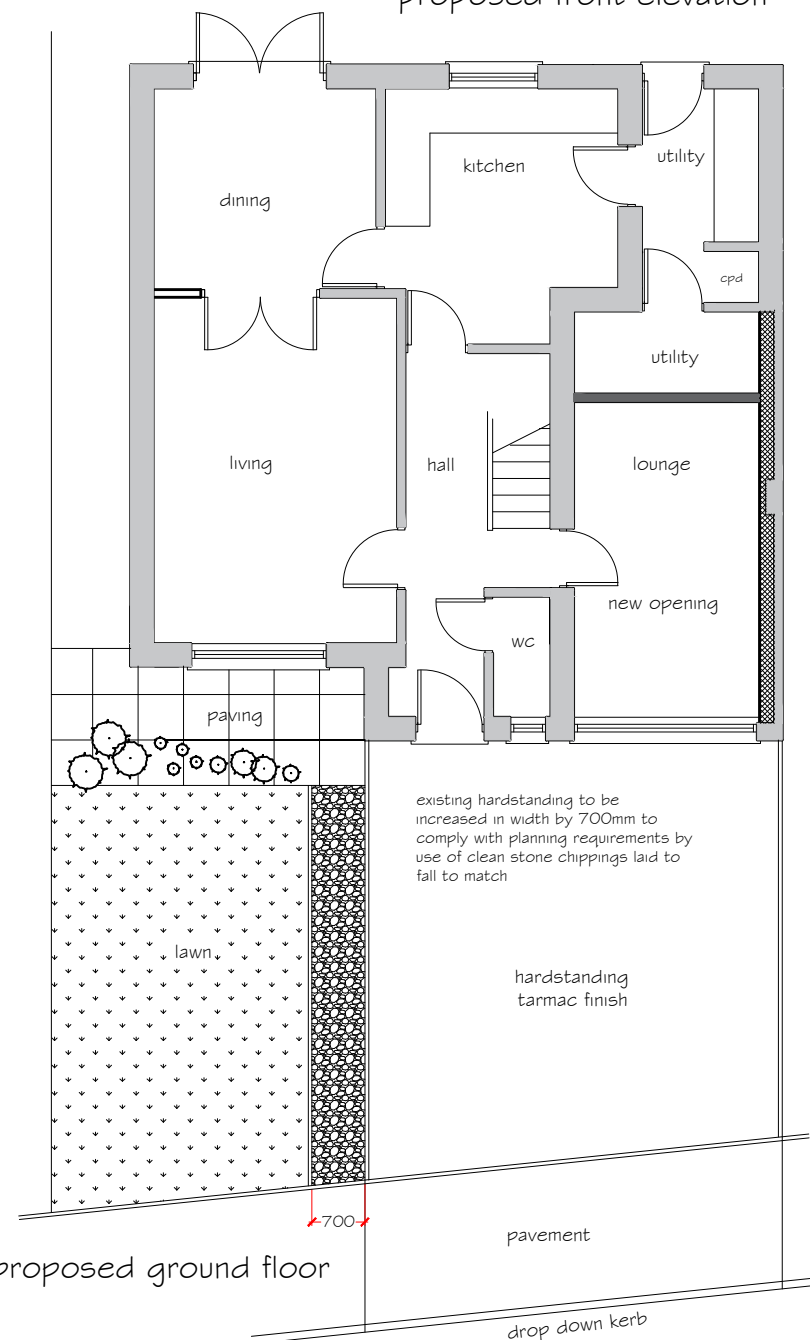

proposed ground floor

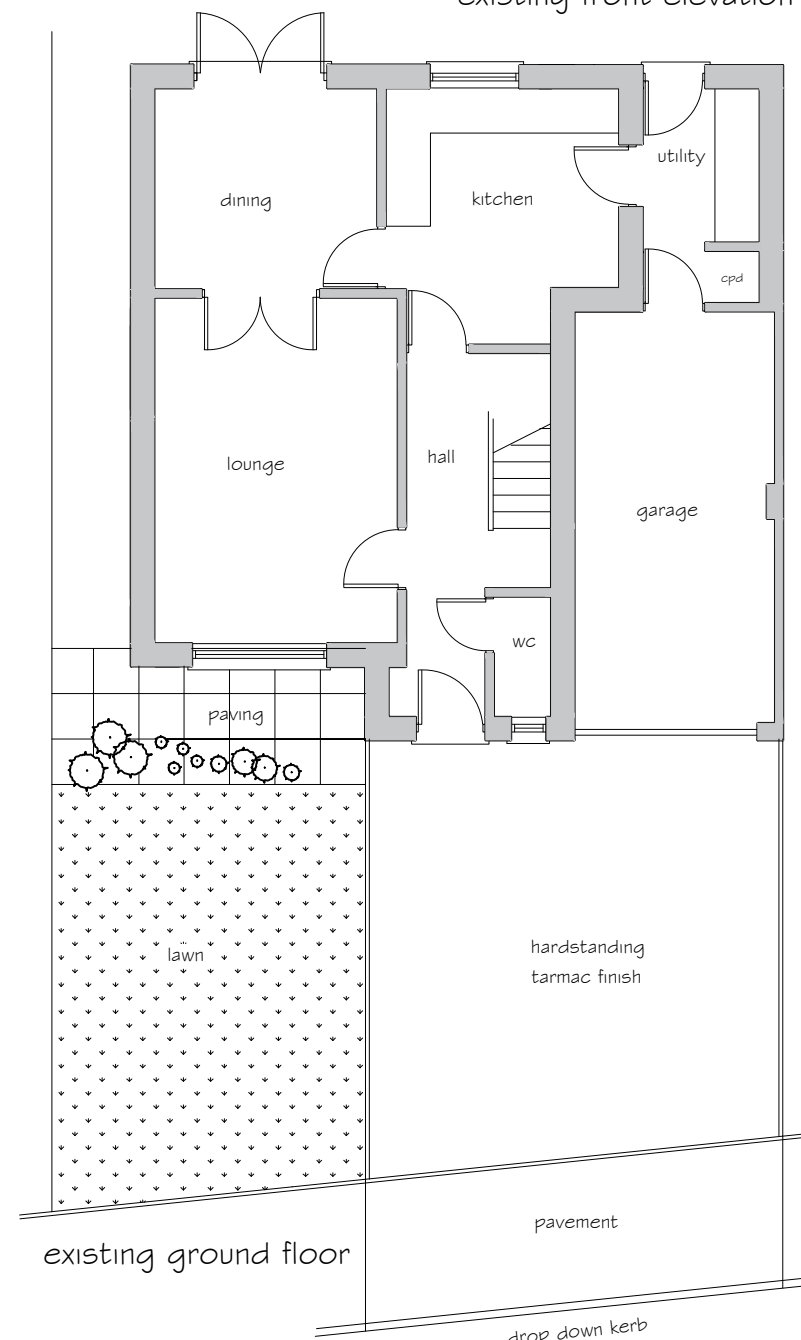

existing ground floor

existing walls, roof and floors to be
suitably upgraded to comply with
current building regulations

Proposed Materials & Finishes
Walls to be facework to match
Window double glazed PVCu units

revision A
drawing title amended October 2021

PETER JONES
TALBOT DESIGN SERVICES
mobile: 07817538014
email: jonespeter177@gmail.com

project title
Proposed garage conversion
to new lounge at
2 Derwen Fawr, Cilfrew, Neath

drawing title
existing and proposed elevations
and floor plans
with on site parking provision
2 Derwen Fawr, Cilfrew, Neath

date August 2021 scale 1:100
drawing No 2DF- 01 Rev A