



REVISION 'A' 14/10/2021
PROPOSED OFF-STREET PARKING BY REQUESTED.
REVISION 'B' 18/10/2021
REAR TWO STOREY FLEM/POST REDUCED IN DEPTH
BY 1.1M.

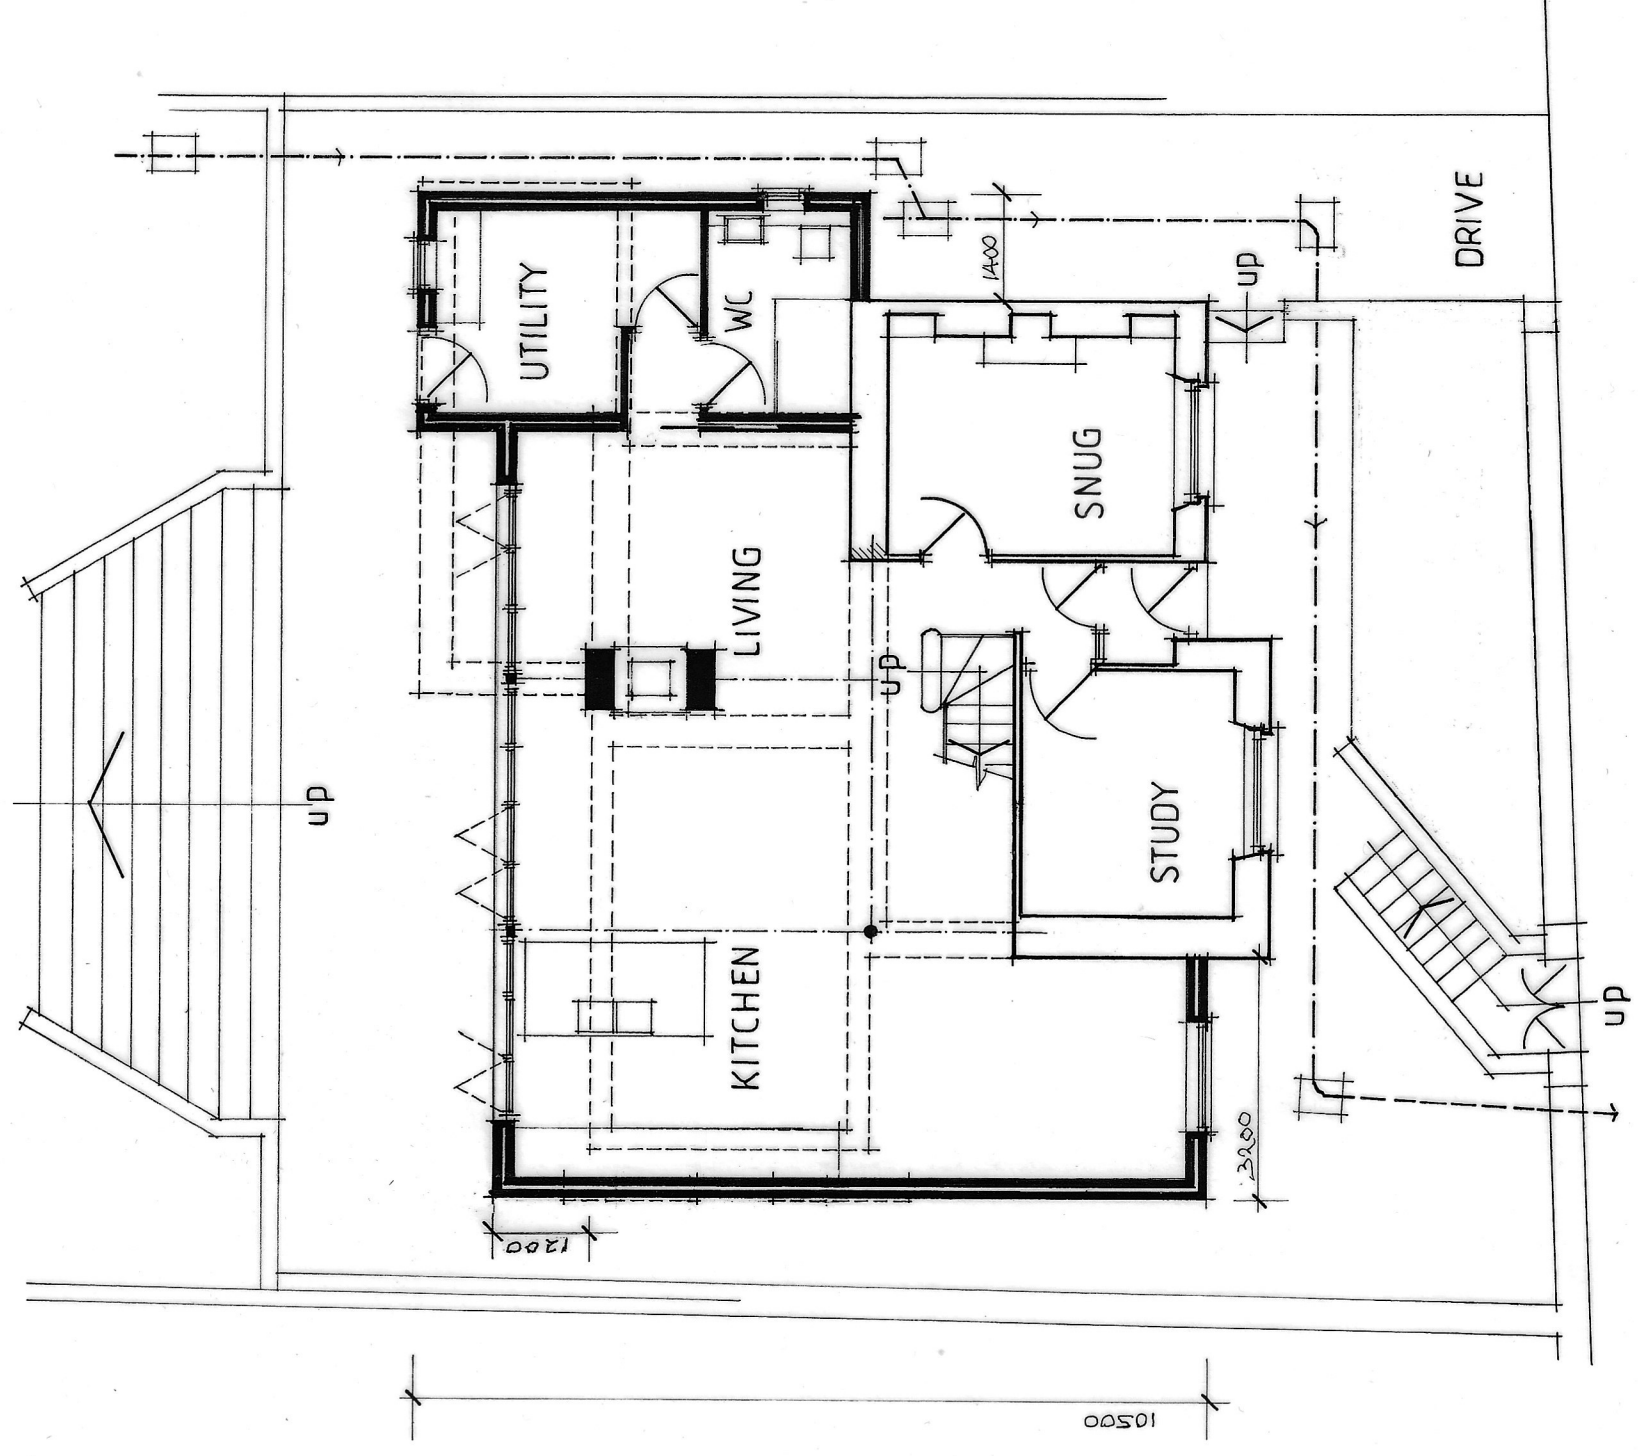

GROUND FLOOR PLAN

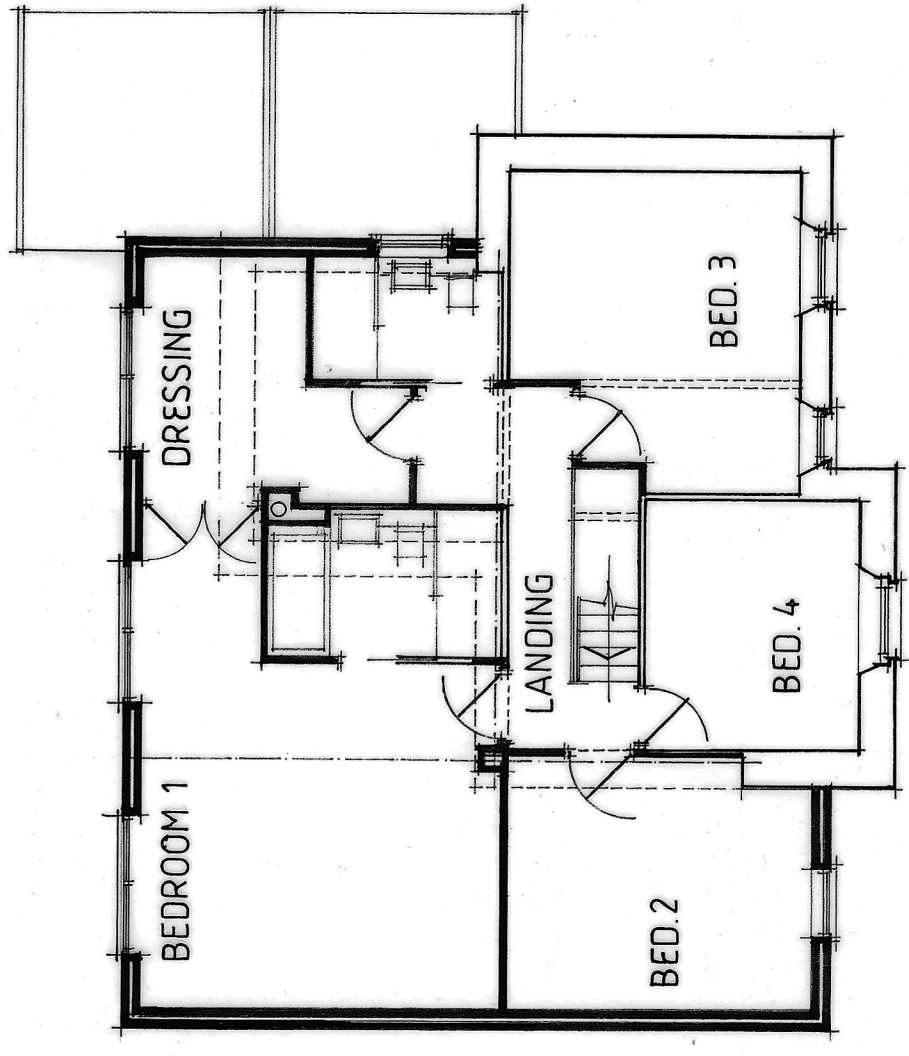

FIRST FLOOR PLAN

mjs designs (cymru) ltd

architectural design - project management

07530 134442

NOTES:

All dimensions must be checked on site and not scaled from this drawing.

Client
Paulette Eynon

Job Title
8 Morgan Street, Trebanos, SA8 4DW

Scale
1:100@A3

Drawn by
Date 05.2021

Drawing Title
PROPOSED FLOOR PLANS

Drg No.
212202.03

Rev
B