






Scale - Metres

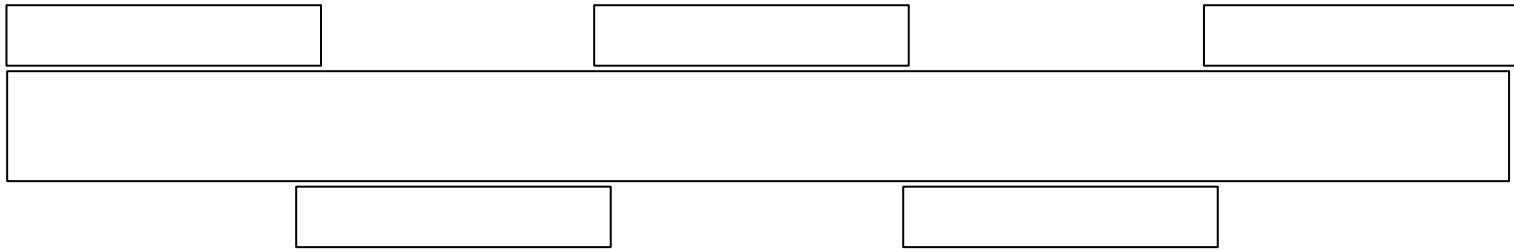

Top view of fence wall construction

100mm x 50mm cross bars
125mm x 25mm vertical lapping either side

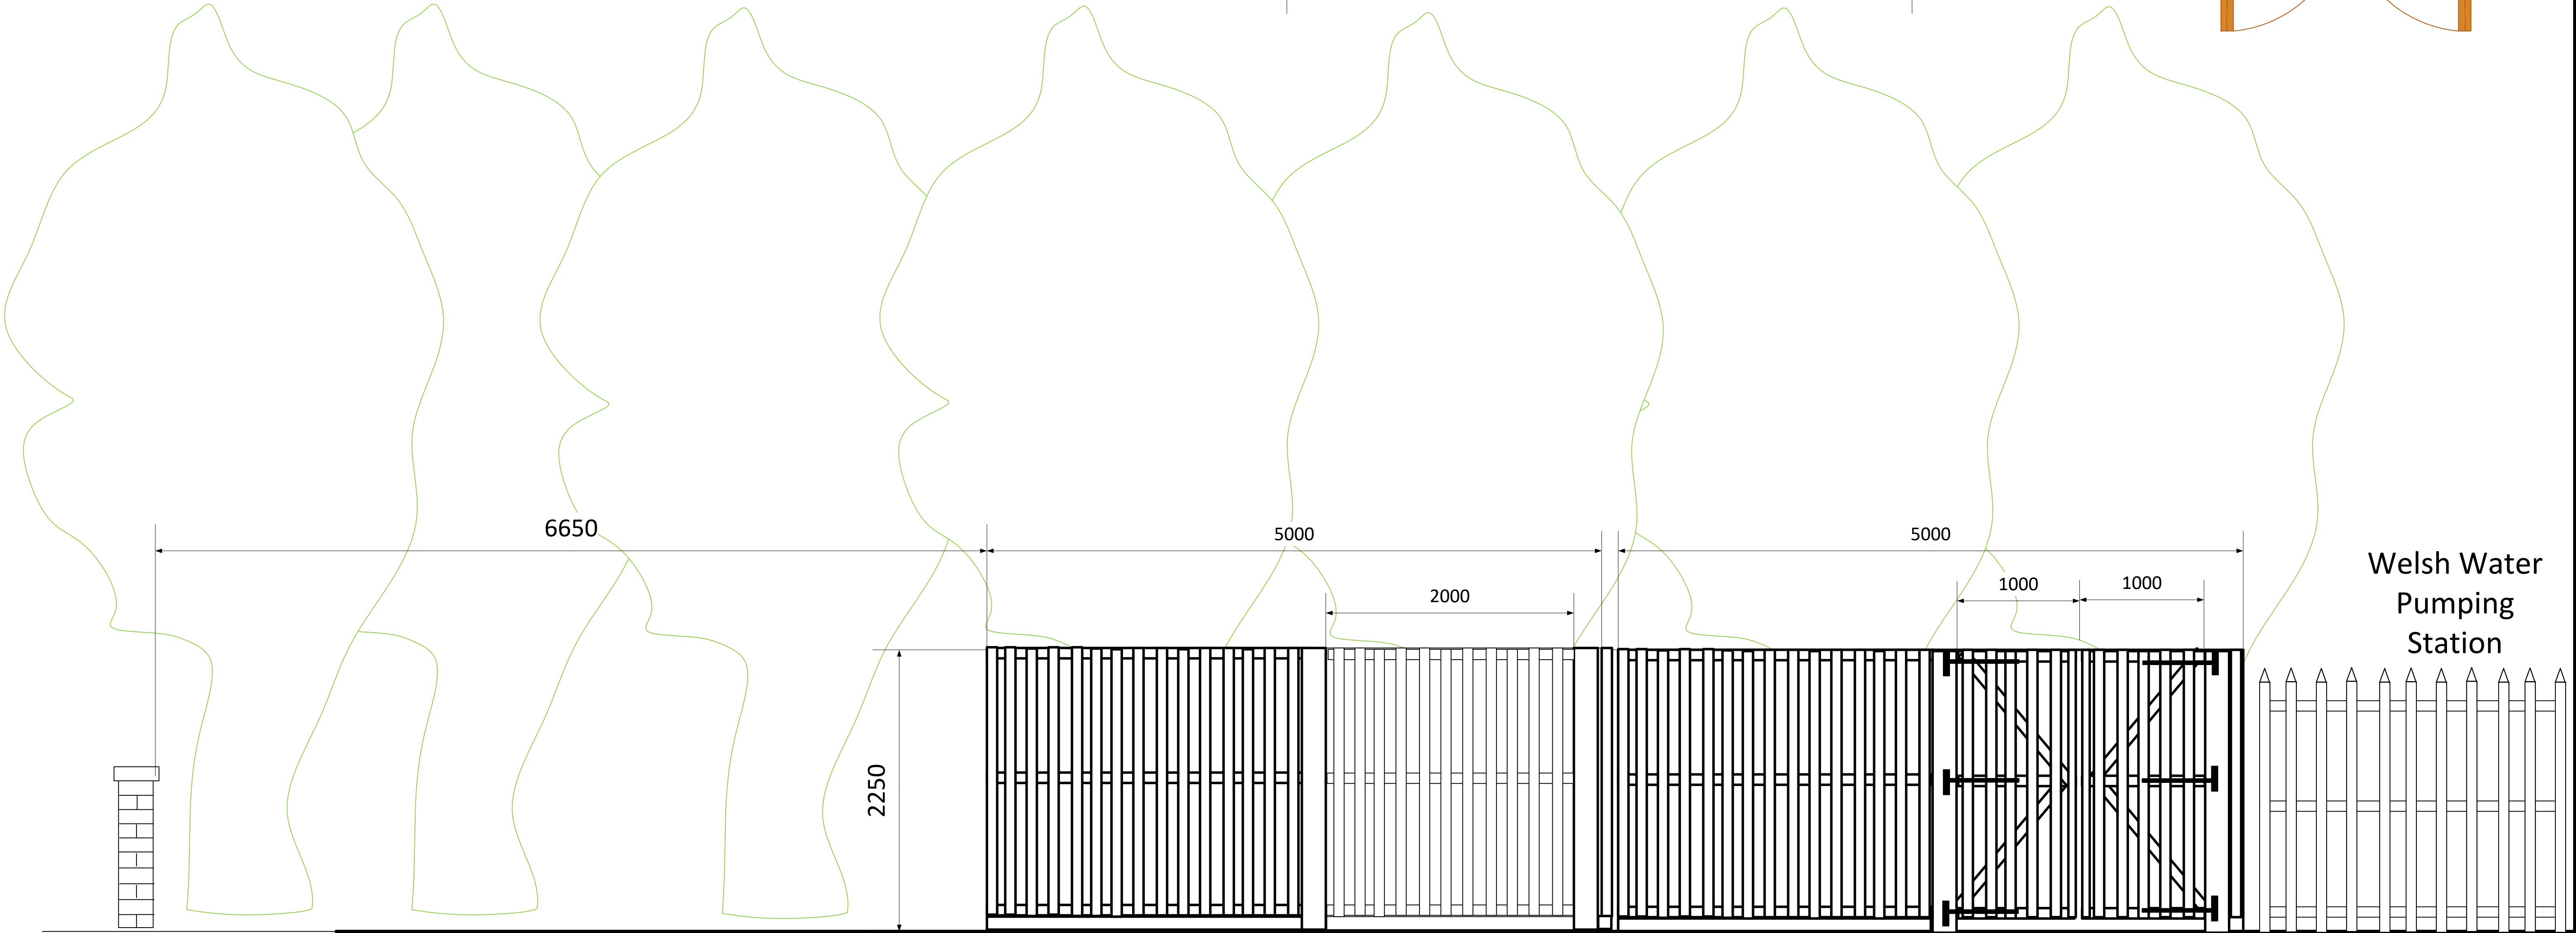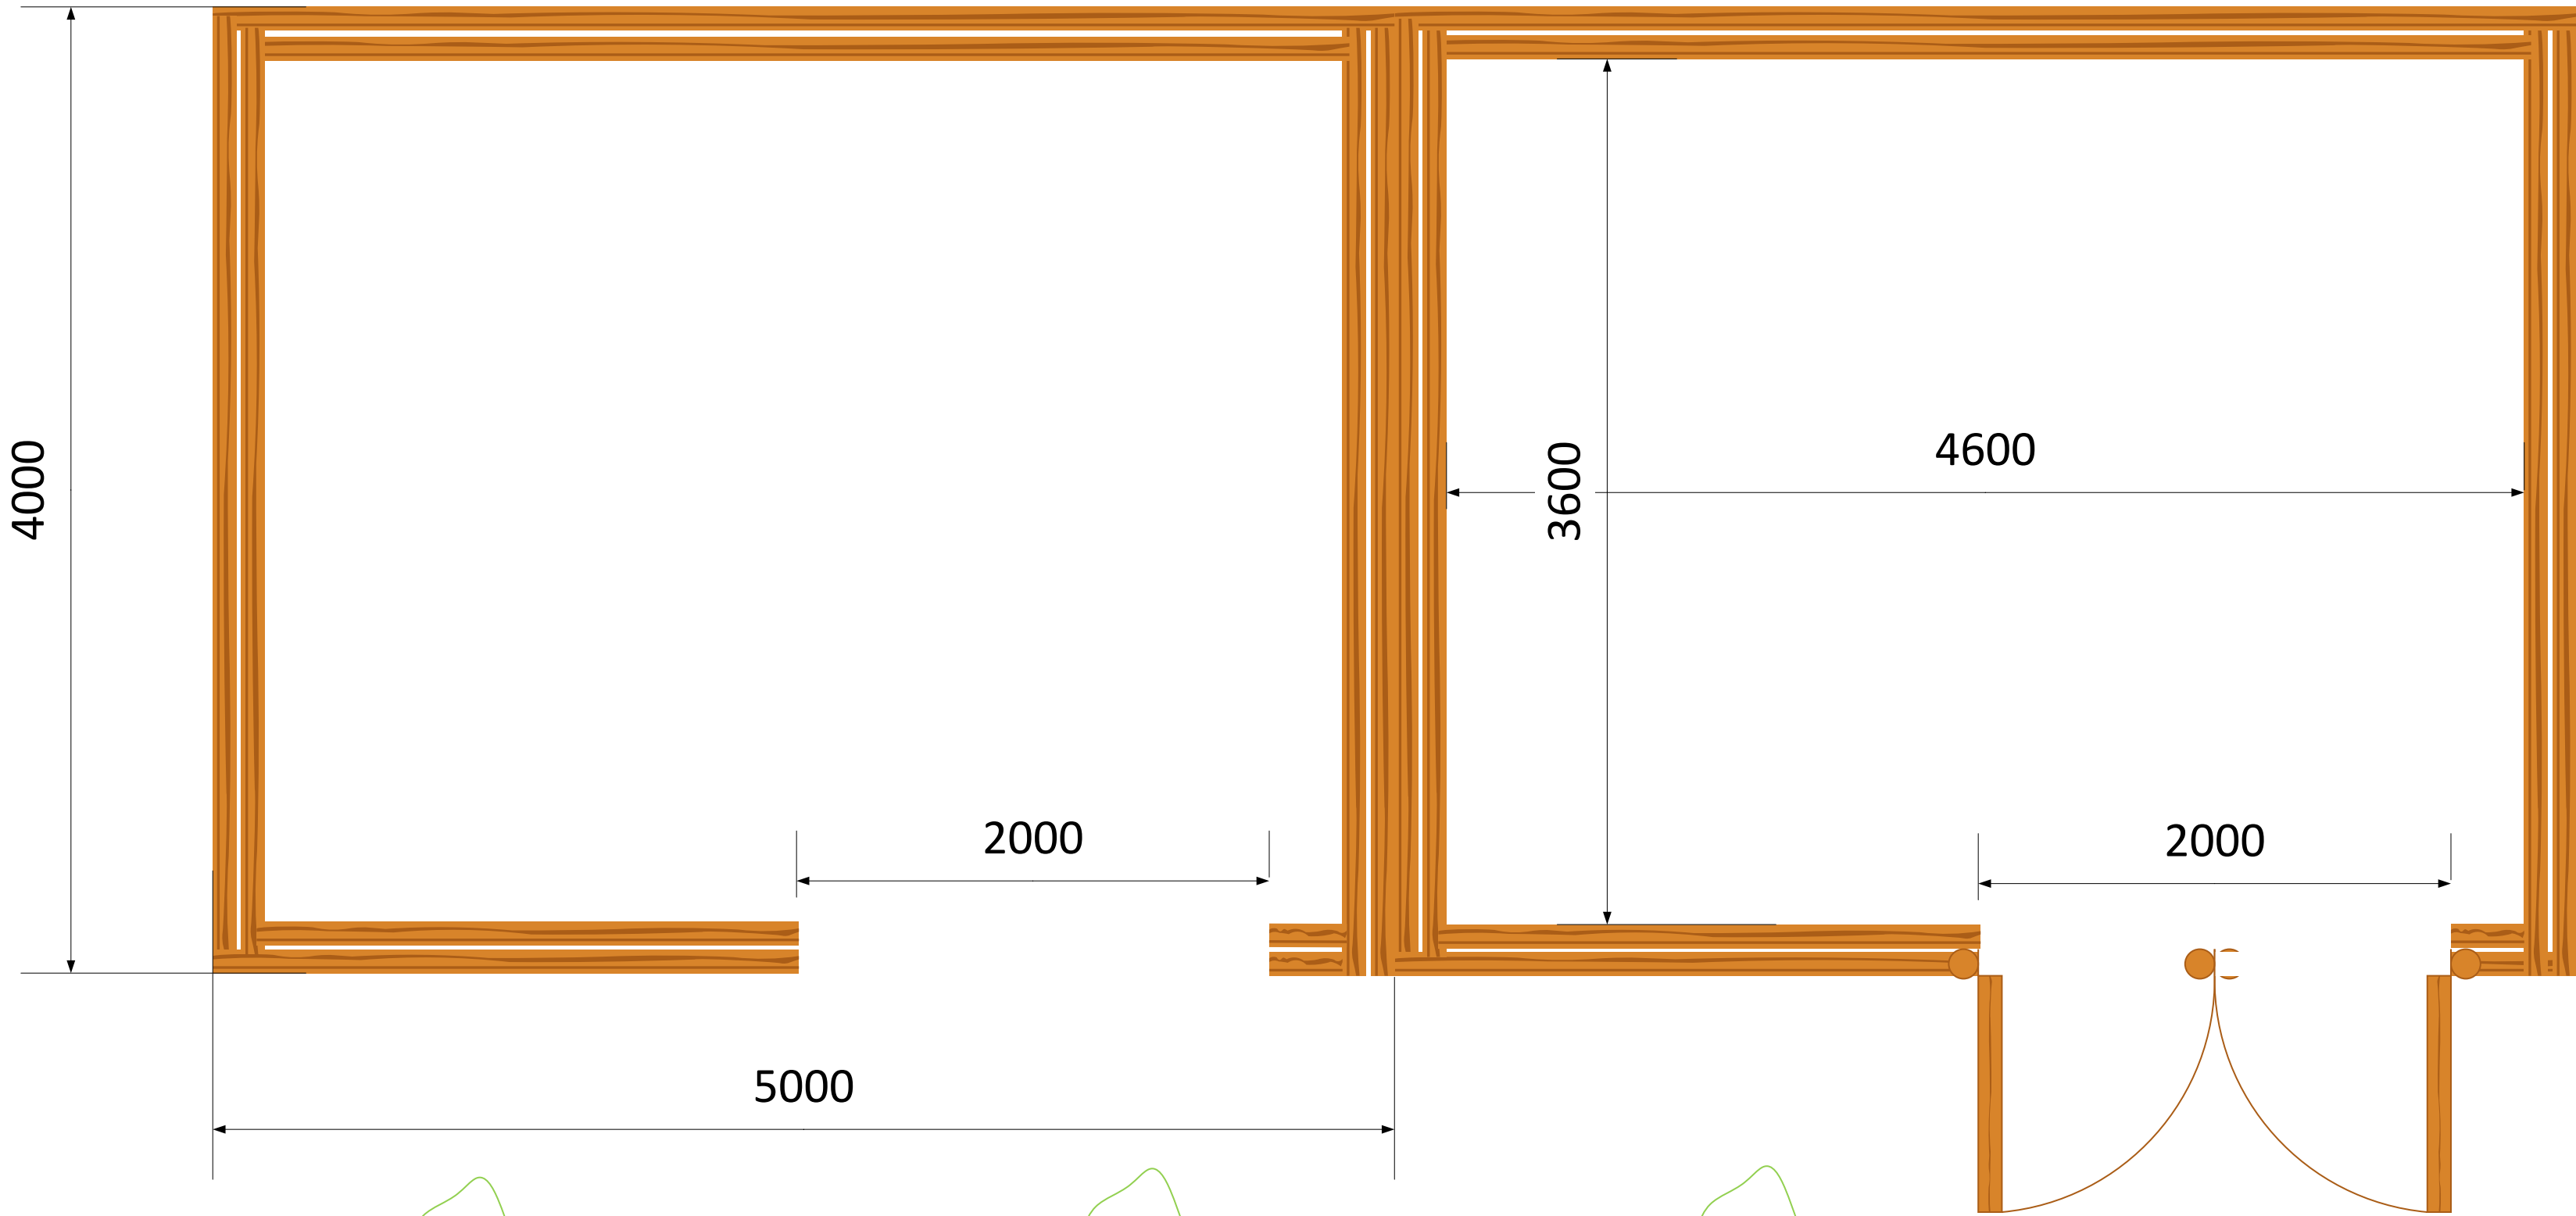

Welsh Water
Pumping
Station

ONLY SCALE THIS DRAWING FOR PLANNING PURPOSES.
CHECK ALL DIMENSIONS ON SITE

This drawing is to establish design intent.
The contractor is responsible for quantities, dimensions,
verification of site conditions, compliance with contract
documents for information that pertains to the fabrication
process or techniques of construction and for the co-
ordination of work with all trades. The drawings are not to
be scaled and all errors or omissions are to be reported to
the designers

NOTES

Client	R H Properties Ltd		
Project	Compass House, Swansea Proposed Student Accommodation		
Title	Recycling / Bike Shed Front Elevations As Proposed	Scale	1:25 @ A1 1:50 @ A3
Status	PLANNING	Date	Jun 2021
Job No.	0319	Dwg. No	D011
		Rev. No	000

OGI