



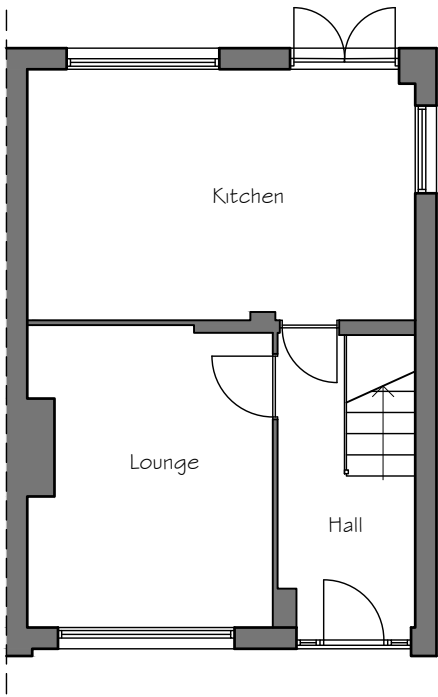

Ground Floor Plan

1 2 5m

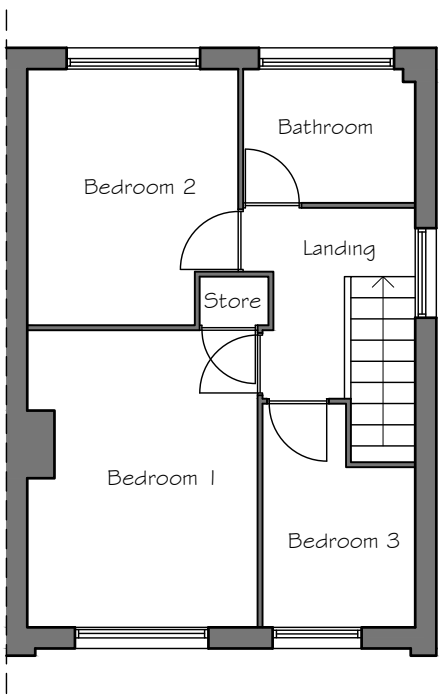


First Floor Plan

1 2 5m




Front Elevation

1 2 5m

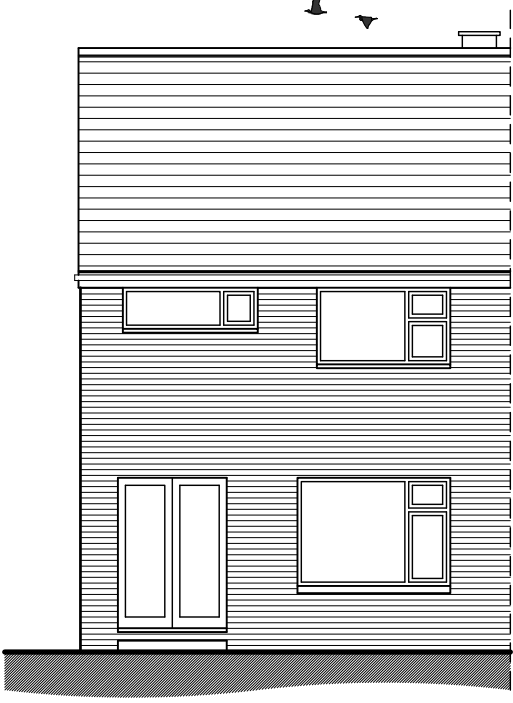

Rear Elevation

1 2 5m

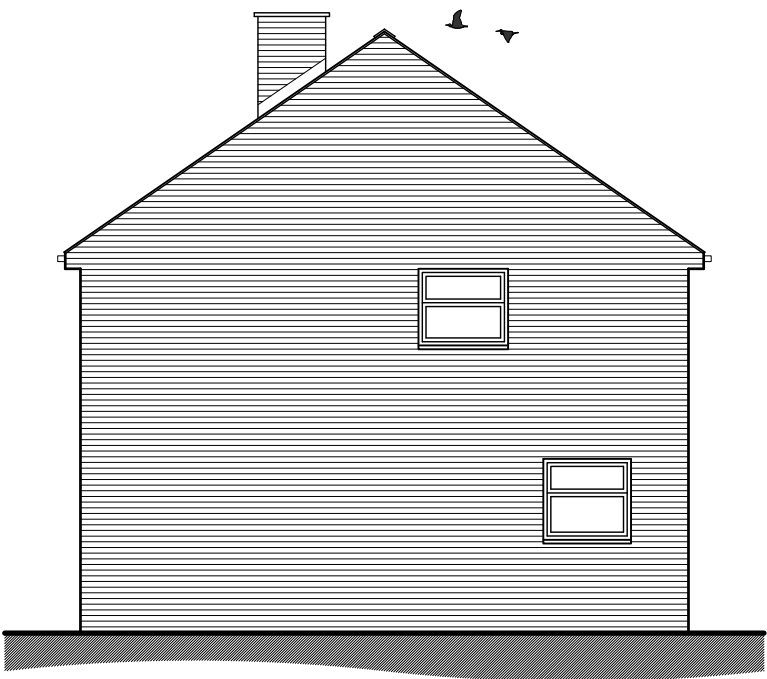

Side Elevation

1 2 5m

Notes This drawing to be scaled for planning purposes only. Contractor to set out and take site dimensions. If in doubt ask for conformation.	COPPERWORKS ARCHITECTURALSOLUTIONS www.copperworks-as.com	Client: Mr Lee Davies	Revision Notes			Drawing No: 1.01	Revision: -	
		Project Title: Single Storey Extension	Rev	Comment	Date		Drawing Title: Existing Drawings	
		Site Address: 109 Westlands Port Talbot. SA12 7DE	-				Date: 10/09/2021	
			Scale: 1:100					
			Paper Size: A3					