



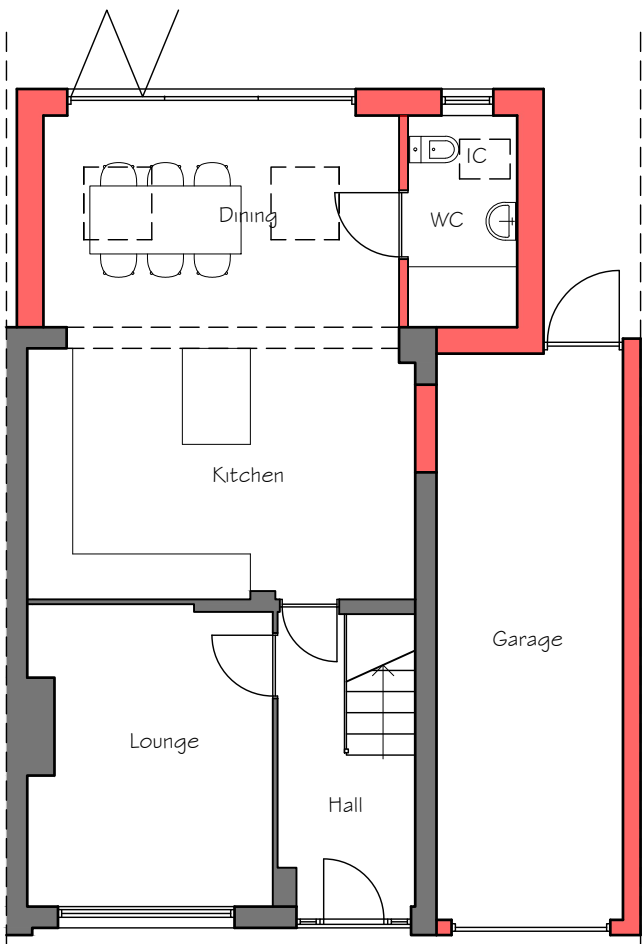

Ground Floor Plan

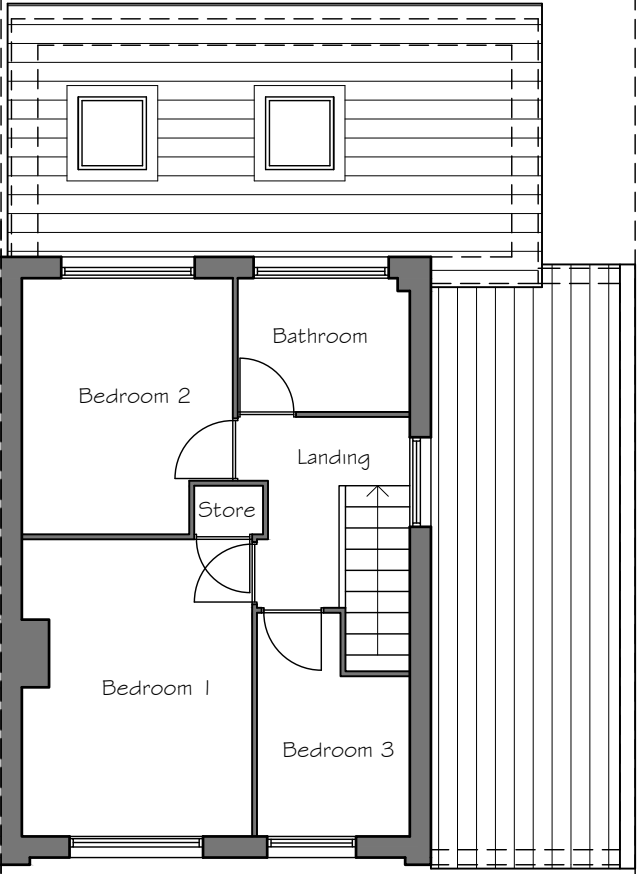


First Floor Plan



Front Elevation



Rear Elevation

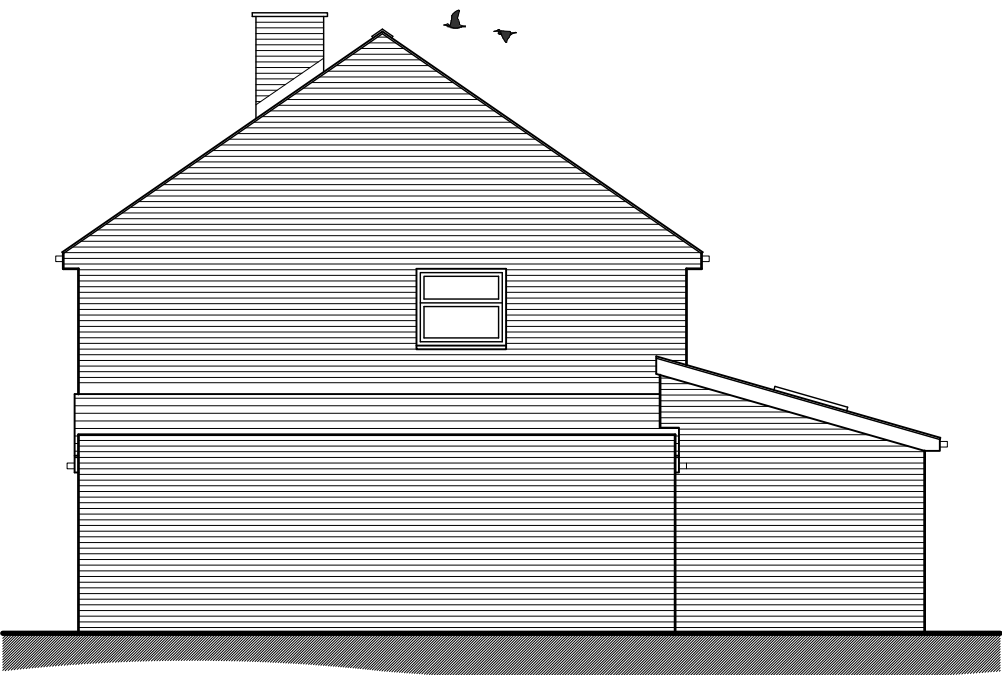

Side Elevation

Notes This drawing to be scaled for planning purposes only. Contractor to set out and take site dimensions. If in doubt ask for confirmation.	COPPERWORKS ARCHITECTURAL SOLUTIONS www.copperworks-as.com	Client: Mr Lee Davies Project Title: Single Storey Extension Site Address: 109 Westlands Port Talbot. SA12 7DE	Revision Notes		Drawing No: 1.02	Revision: -
			Rev	Comment	Date	Drawing Title: Proposed Drawings
			-			Date: 15/10/2021
						Scale: 1:100
						Paper Size: A3