






REAR ELEVATION

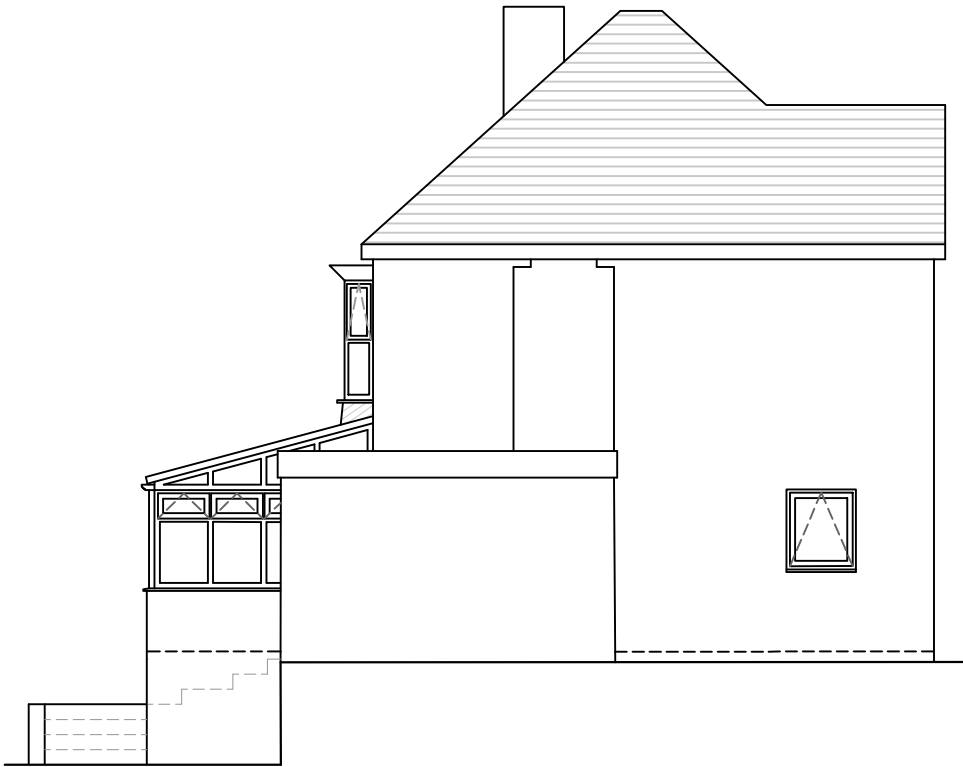

RIGHT-HAND SIDE ELEVATION

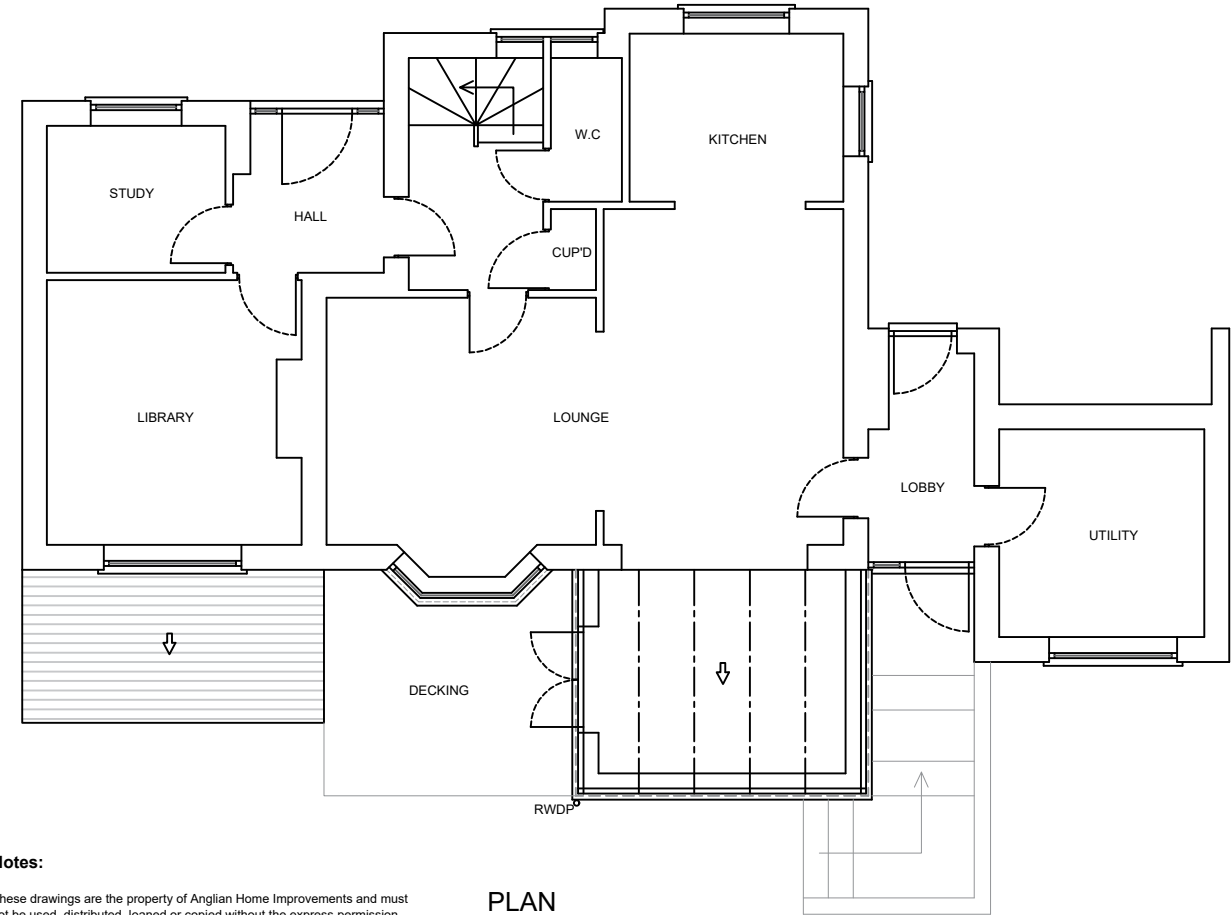

PLAN

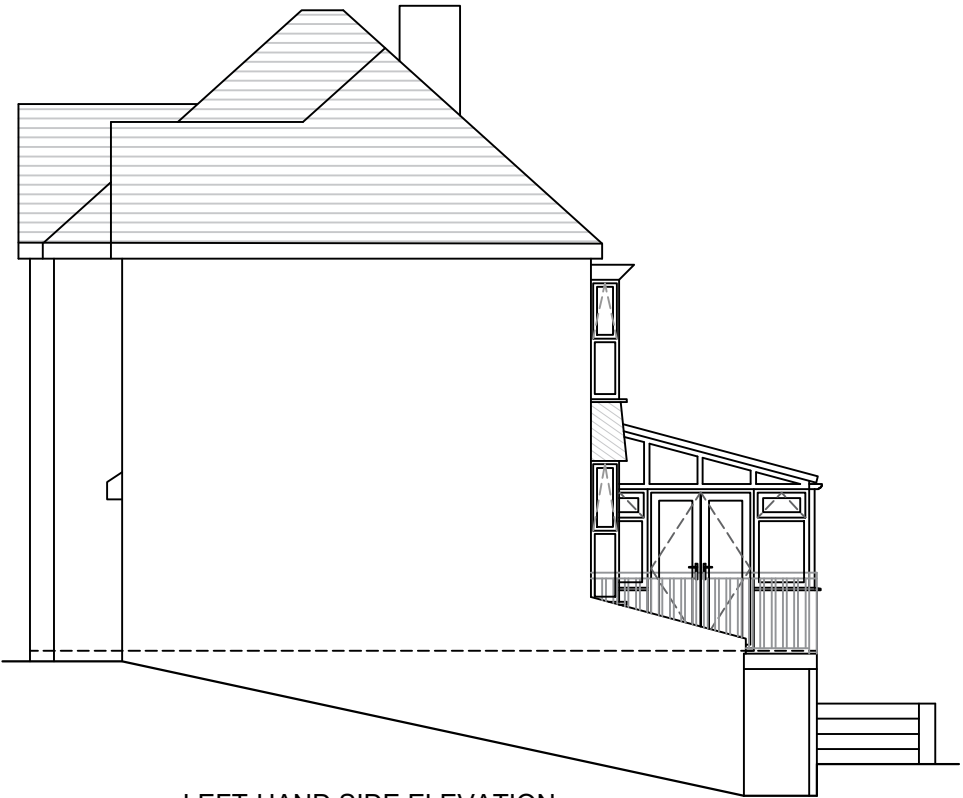

LEFT-HAND SIDE ELEVATION

Notes:
These drawings are the property of Anglian Home Improvements and must not be used, distributed, loaned or copied without the express permission of Anglian Home Improvements.
All dimensions are in millimetres (mm) unless noted otherwise.
Do not use for base laying purposes
Produced on A3 paper

Rev.	Date	Description	Initials



Drawing title: Existing Plan and Elevations		
CONTRACT No. : 900/09214		Page 1 of 2
Proposed: PVCu Replica Roof Extension at: 2 MAIN ROAD BRYNCOCH, NEATH WEST GLAMORGAN SA10 7PD		
Drawers initials: WS	Scale : 1:100	Date: 14/10/21

