




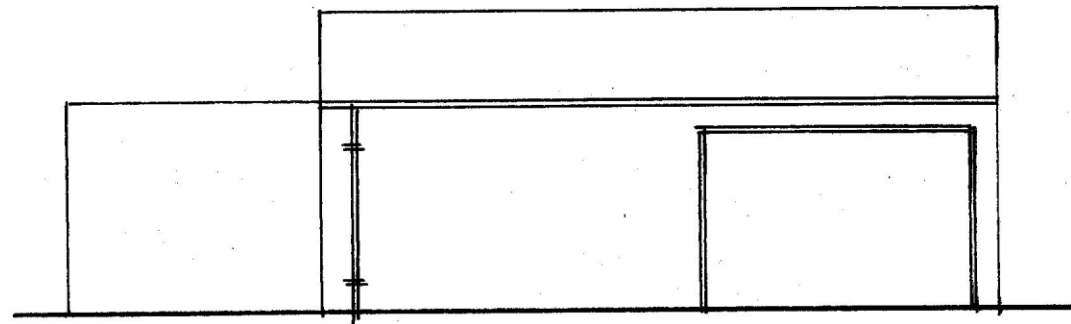


North Elevation

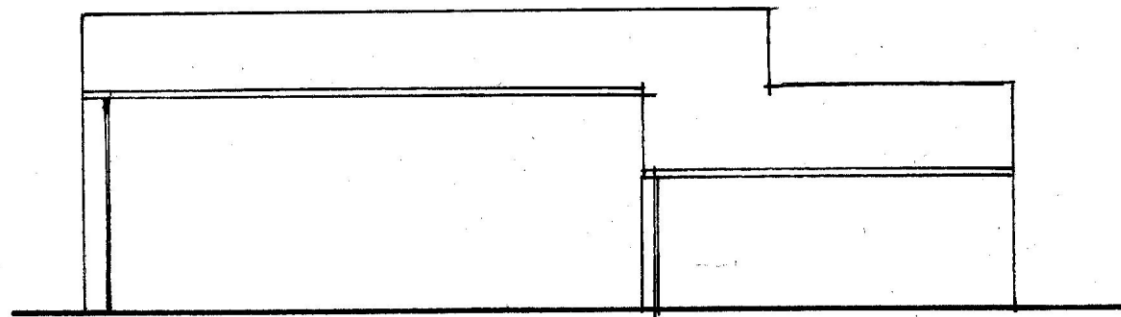

South Elevation.

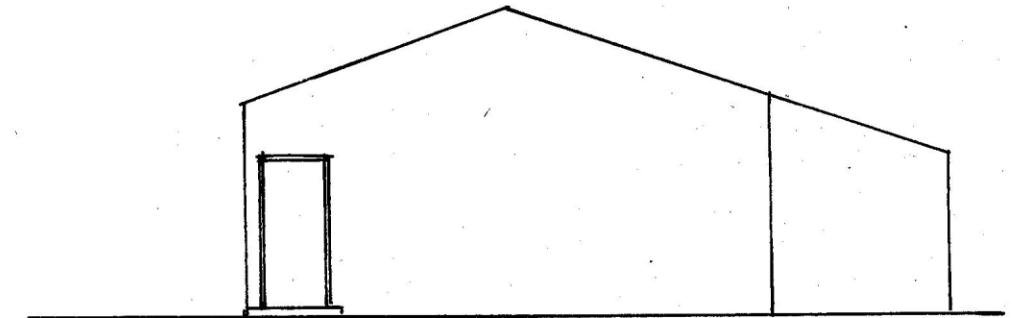

West Elevation

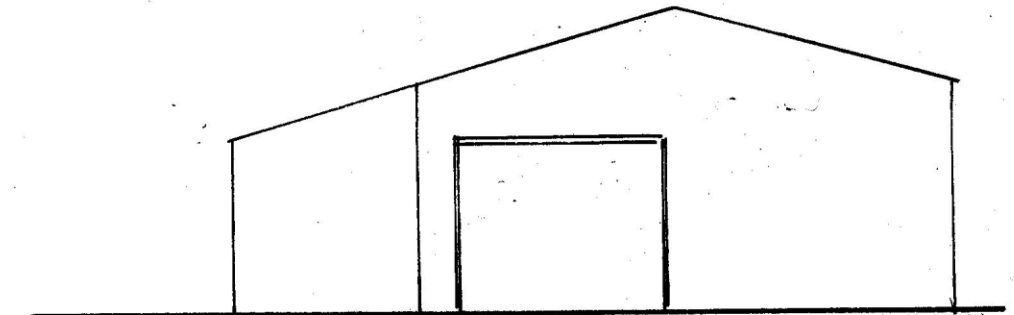

Est Elevation.

External Finishes:

Wall - Coloured coated steel (Merlin Grey - AS24 100)

Roof - As above

RWG - Black

Ron Bagshaw & Associates Ltd.

Architectural Design & Planning Consultants



Wood Field House
1b Rosser Terrace
Cilfrew
Neath, SA10 8LH

Contact Details -
01639 632822 (Office)
07870 863859 (Mobile)
mail@ronbagshaw.co.uk

Drawing No: AS/2021/03

Scale: 1:100 @ A3

Date: October 2021

Notes/Revisions

Proposal: Proposed garage and shed.

Location: 4 Tudor Grove, Margam, Port Talbot SA13 2ST.

Client: Mr Adrian Smith - same address.

Title: Elevations.