


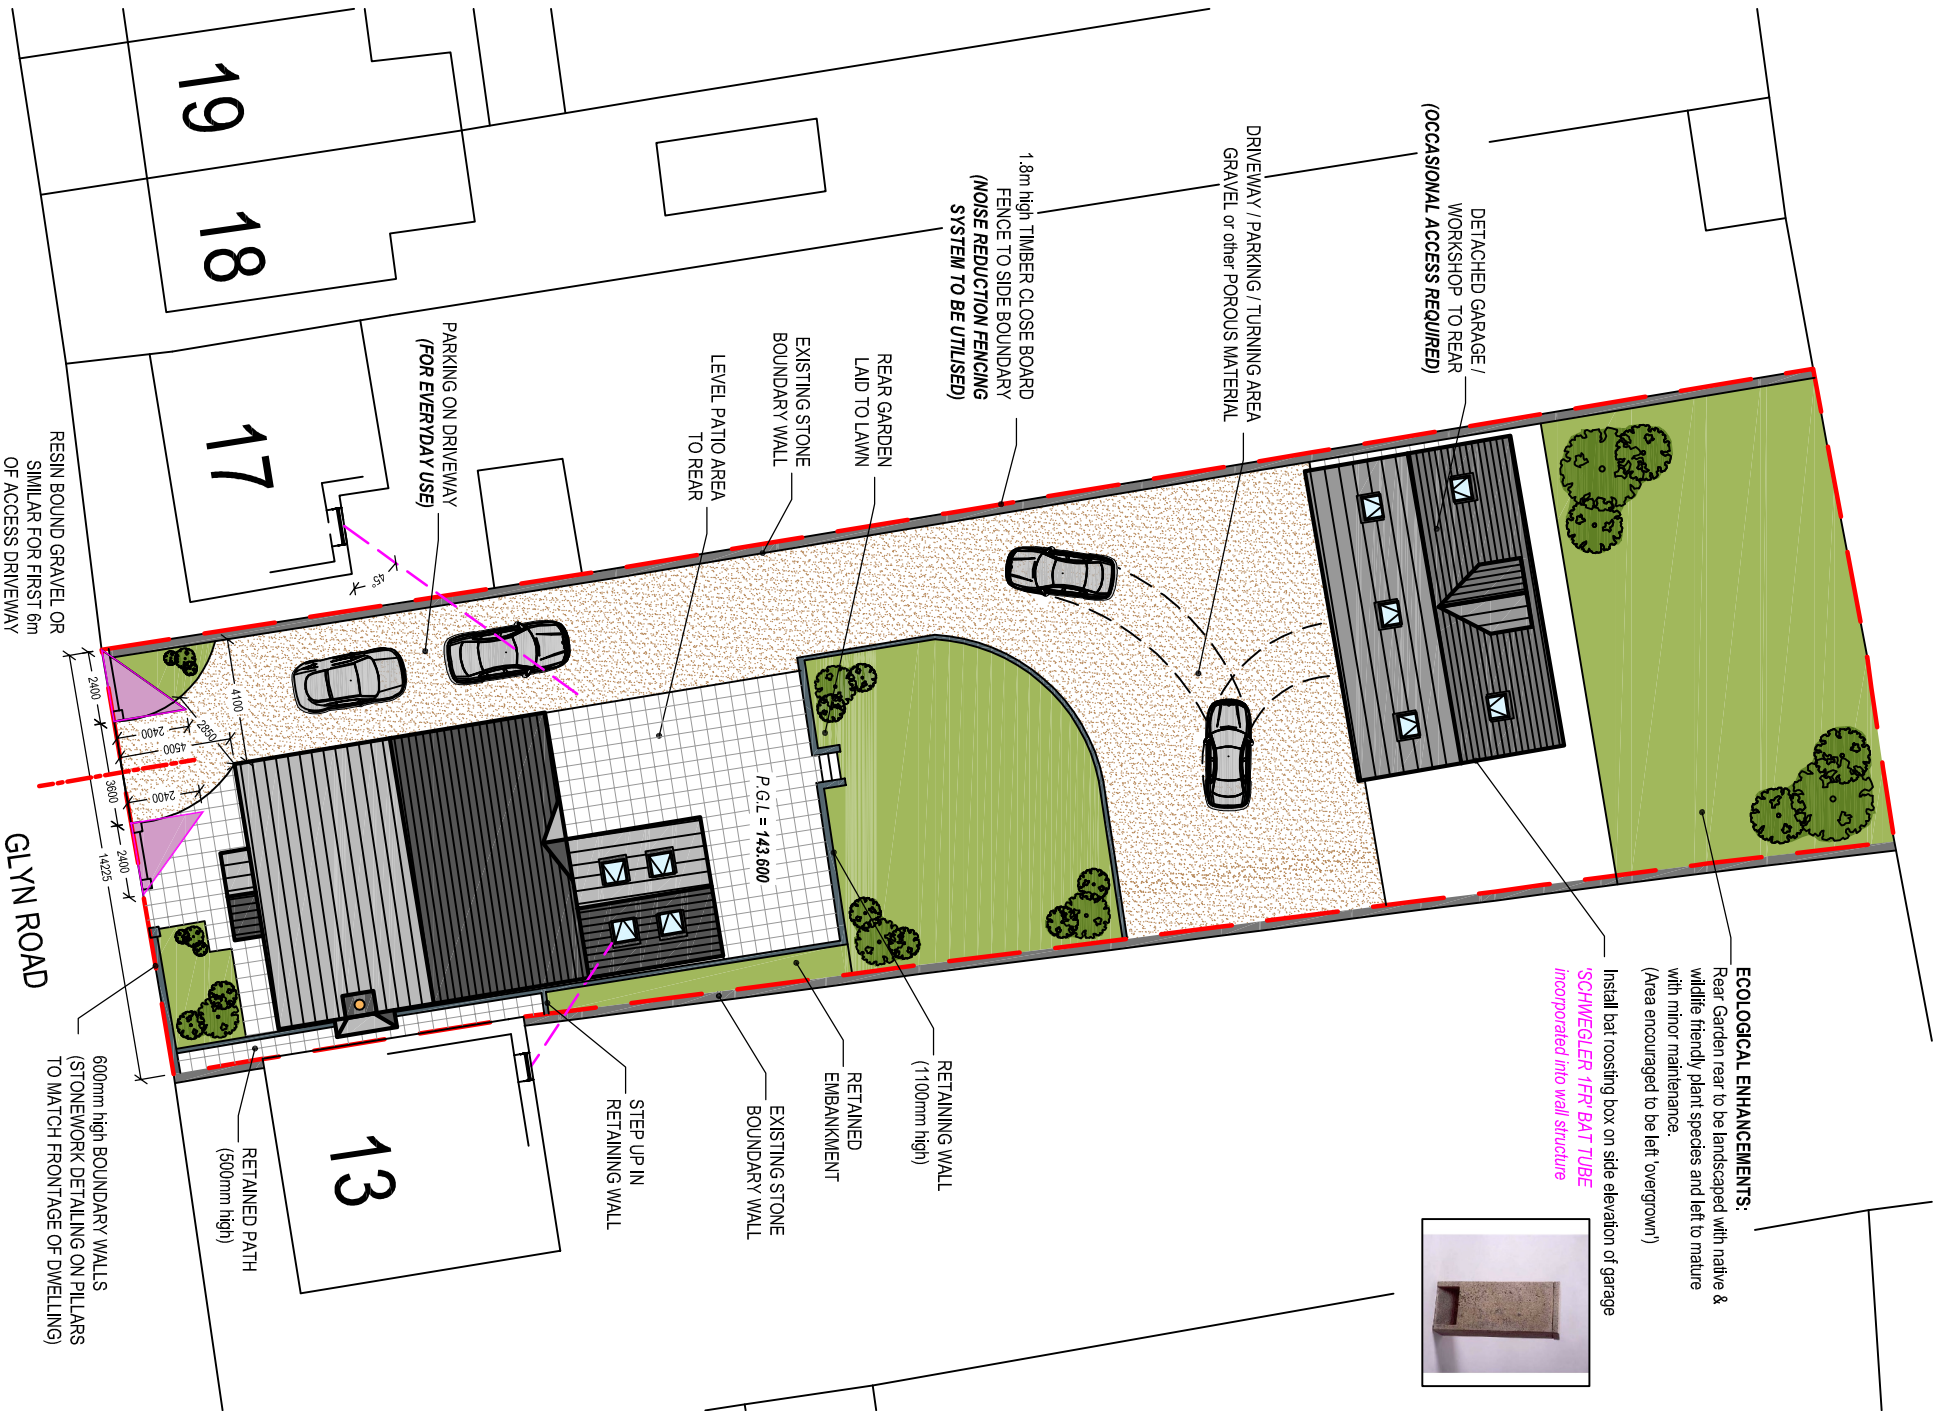

ECOLOGICAL ENHANCEMENTS:

Rear Garden rear to be landscaped with native & wildlife friendly plant species and left to mature with minor maintenance.
(Area encouraged to be left overgrown)

Install bat roosting box on side elevation of garage
*SCHWEGLER 1FR BAT TUBE
incorporated into wall structure*



Client:

Mr. N. Staines & Miss E. Jones
1 Glyn Road
Lower Brynamman
SA18 1SS

Project Title:

PROPOSED DETACHED DWELLING
on Land at 15 Glyn Road
Lower Brynamman

General Notes:

1. Do not scale from this drawing. Take forward dimensions only.
2. Dimensions are in millimetres unless otherwise stated.

Drawing Issue:

PLANNING
(ret. wall submission)

Drawing Title:

PROPOSED SITE PLAN

Drawing No: 003

Revision: F

Date: 07-07-2020

Revised: 20-10-2021

Scales: 1:250

Paper Size: A3



Cwm Planning & Design Ltd.
(architectural and draughting services)