




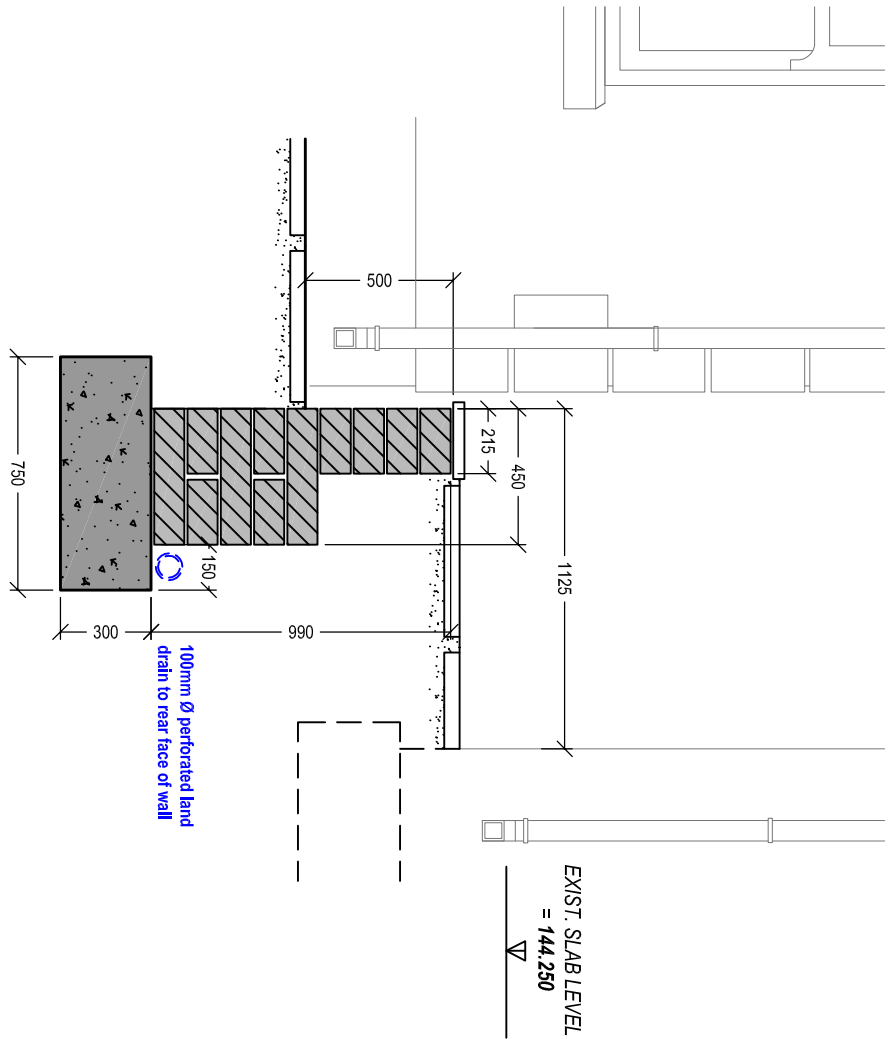


PATH RETAINING WALL DETAIL
(FRONT OF HOUSE) - SECTION X1
Scale 1:25

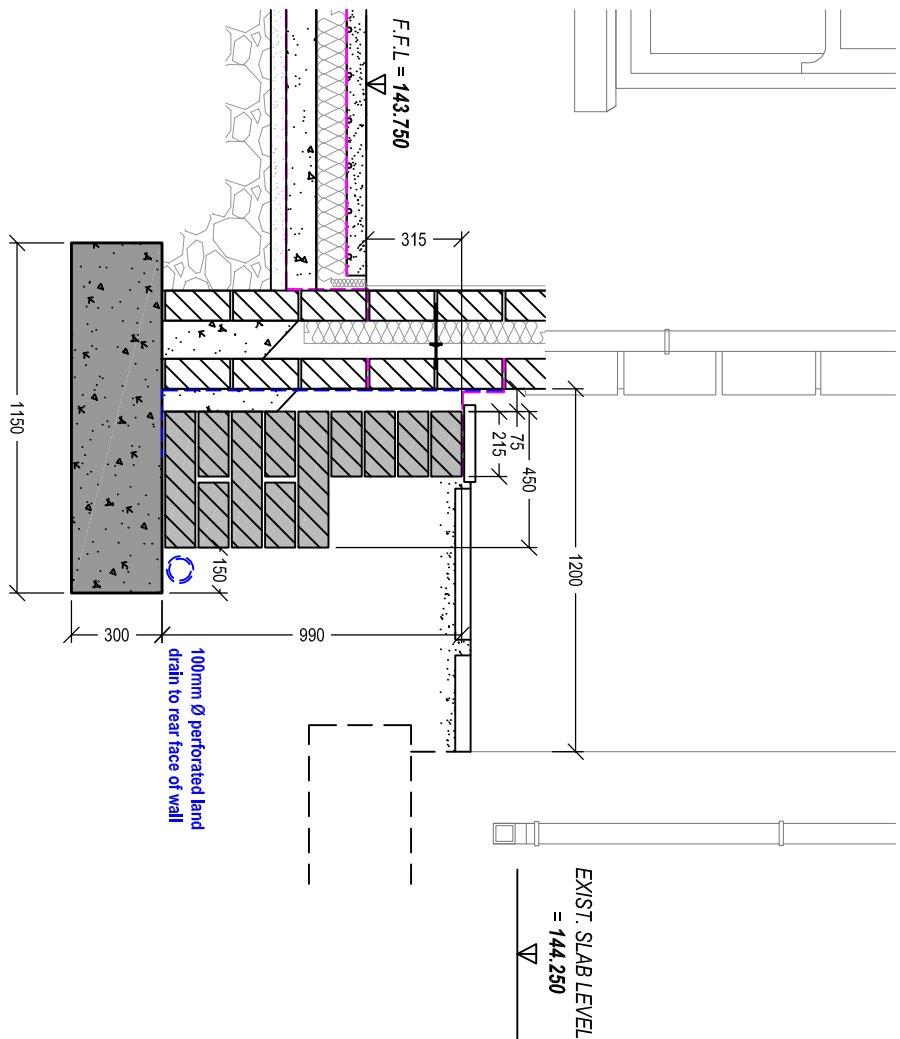

PATH RETAINING WALL DETAIL
(FRONT OF HOUSE) - SECTION X2
Scale 1:25

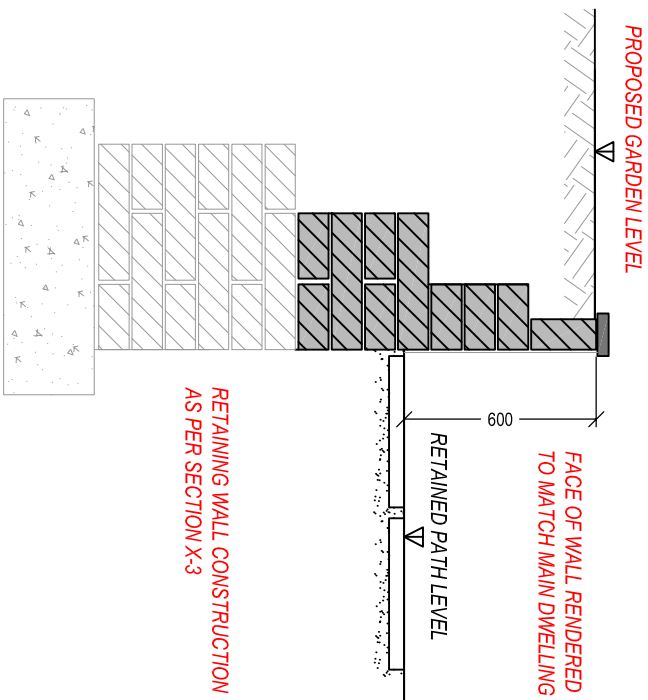

SECTIONAL ELEVATION AT STEP IN WALL
Scale 1:25

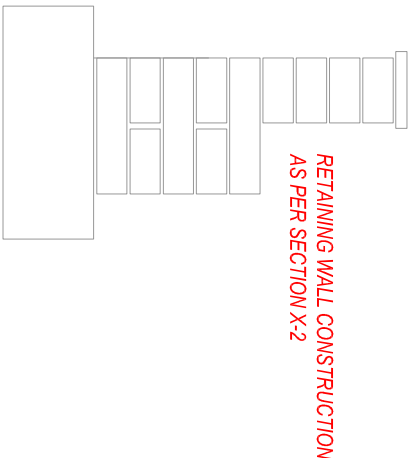

Client:		Mr. N. Staines & Miss E. Jones 1 Glyn Road Lower Brynamman SA18 1SS	
Project Title:		PROPOSED DETACHED DWELLING on Land at 15 Glyn Road Lower Brynamman	
General Notes:		1. Do not scale from this drawing, take figured dimensions only. 2. Dimensions are in millimeters unless otherwise stated.	
Drawing Issue:		PLANNING (ret. wall submission)	
Drawing Title:		BOUNDARY RETAINING WALL SECTIONS (1 of 2)	
Drawing No:		015	Revision: A
Date:		30-09-2021	Revised: 20-10-2021
Scale(s):		1:25	Paper Size: A3
		Cwm Planning & Design Ltd. (architectural and Draughting Services)	