




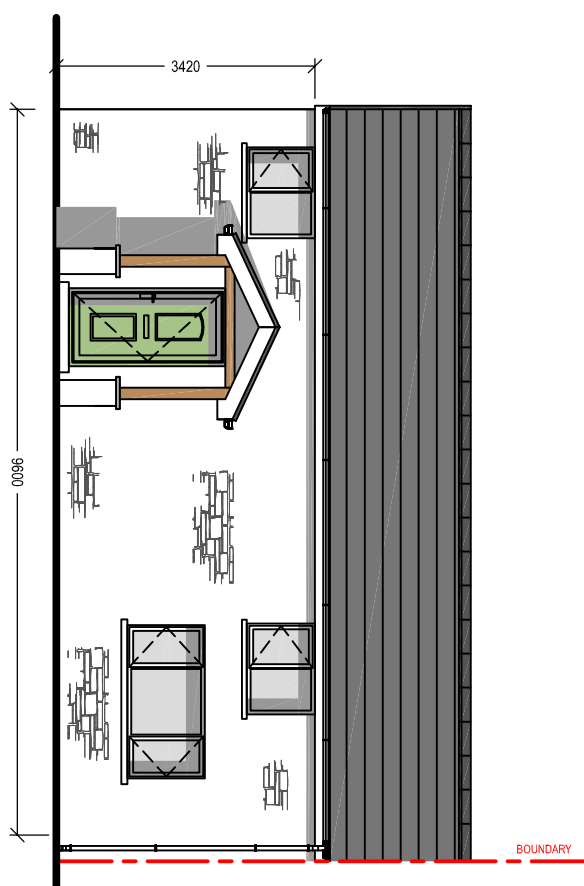


Scale 1:100

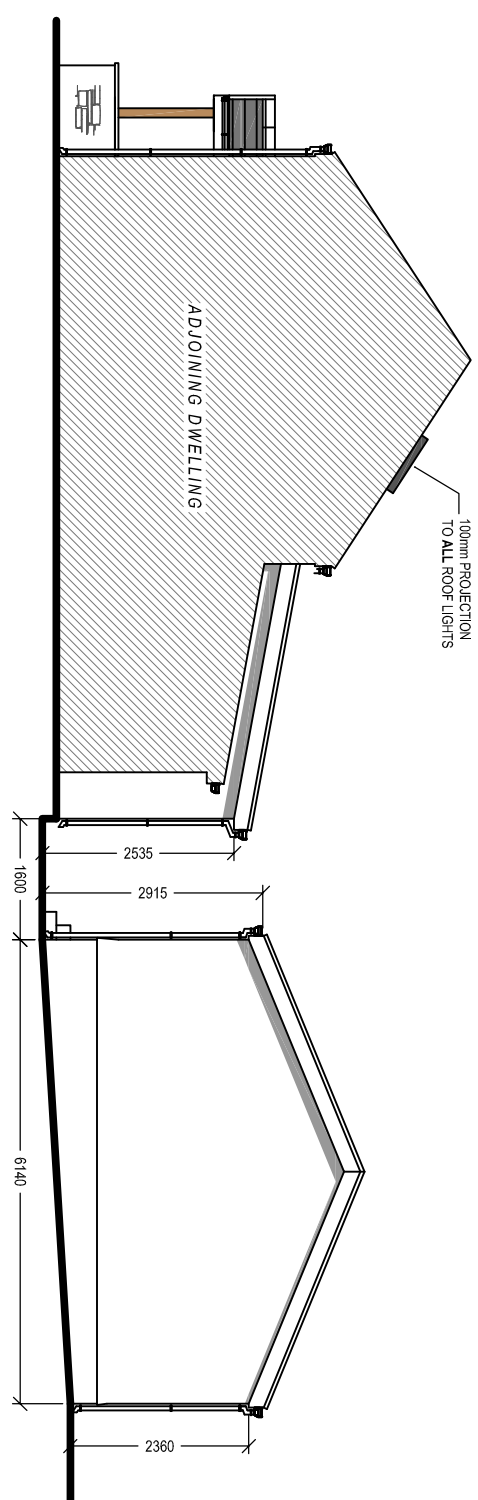


Scale 1:100

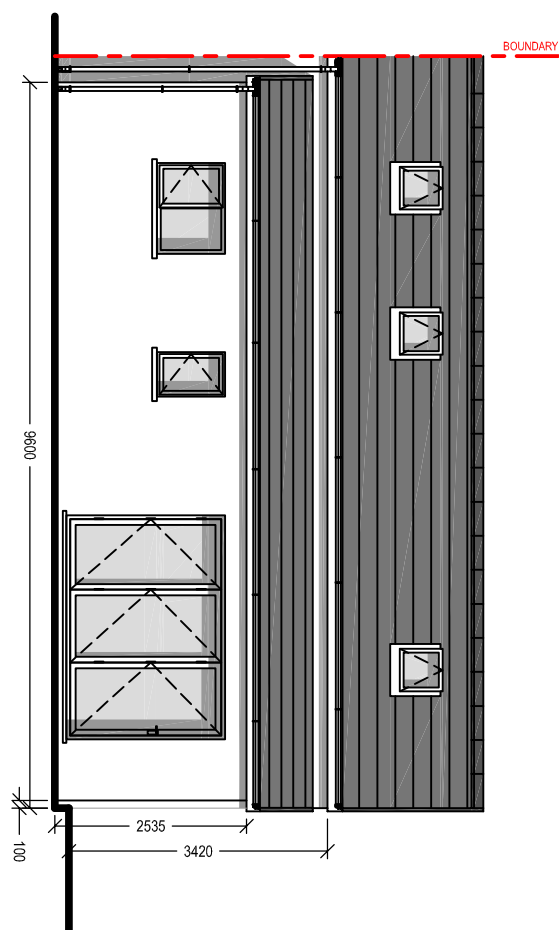


Scale 1:100

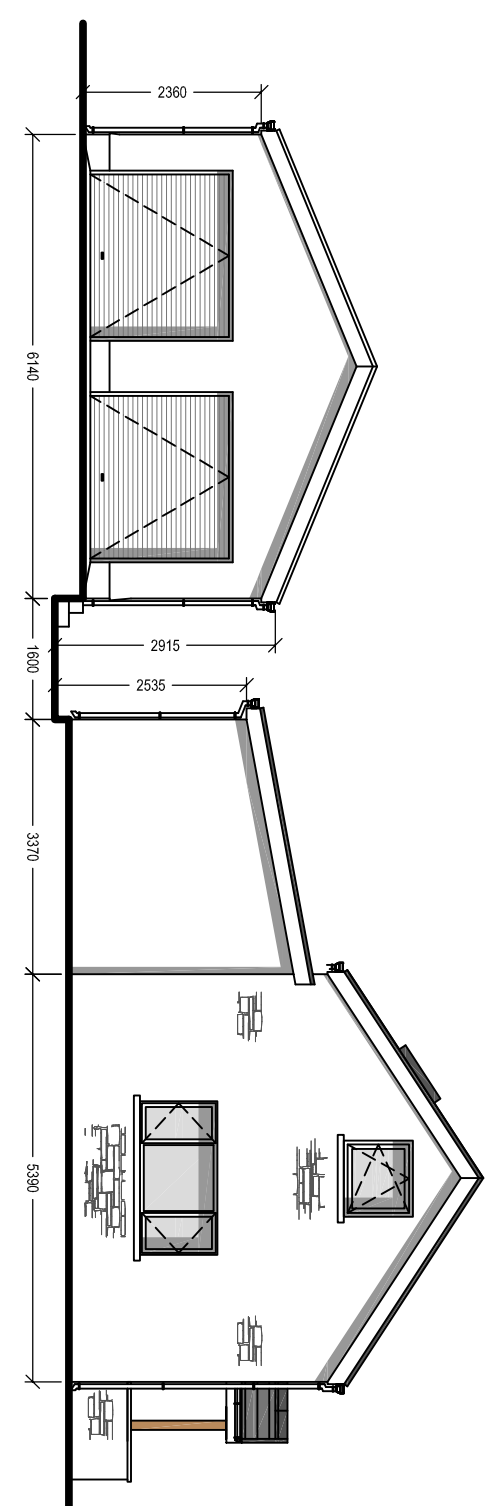

Scale 1:100

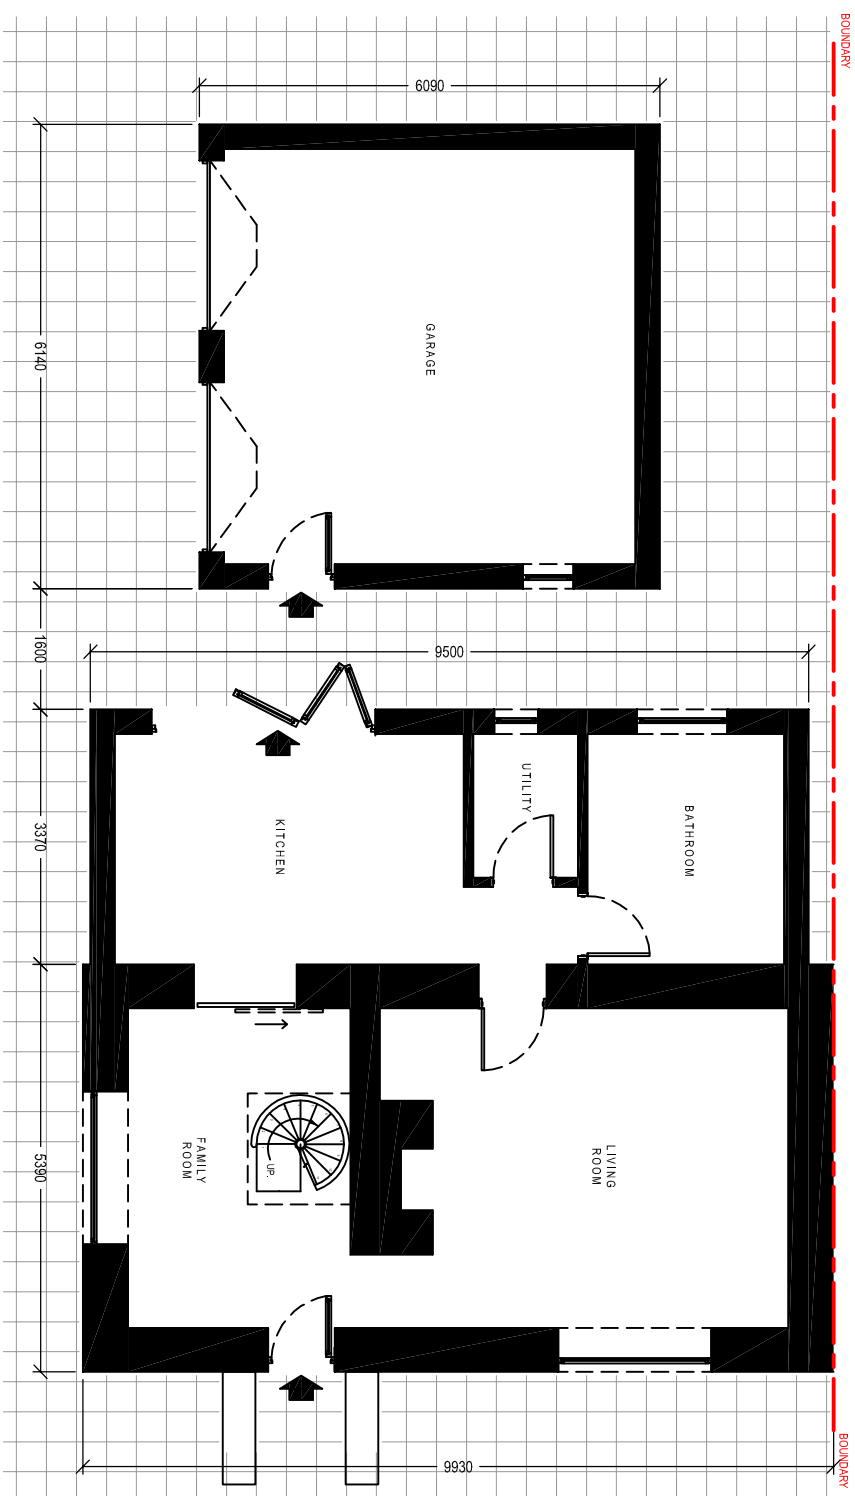

Scale 1:100

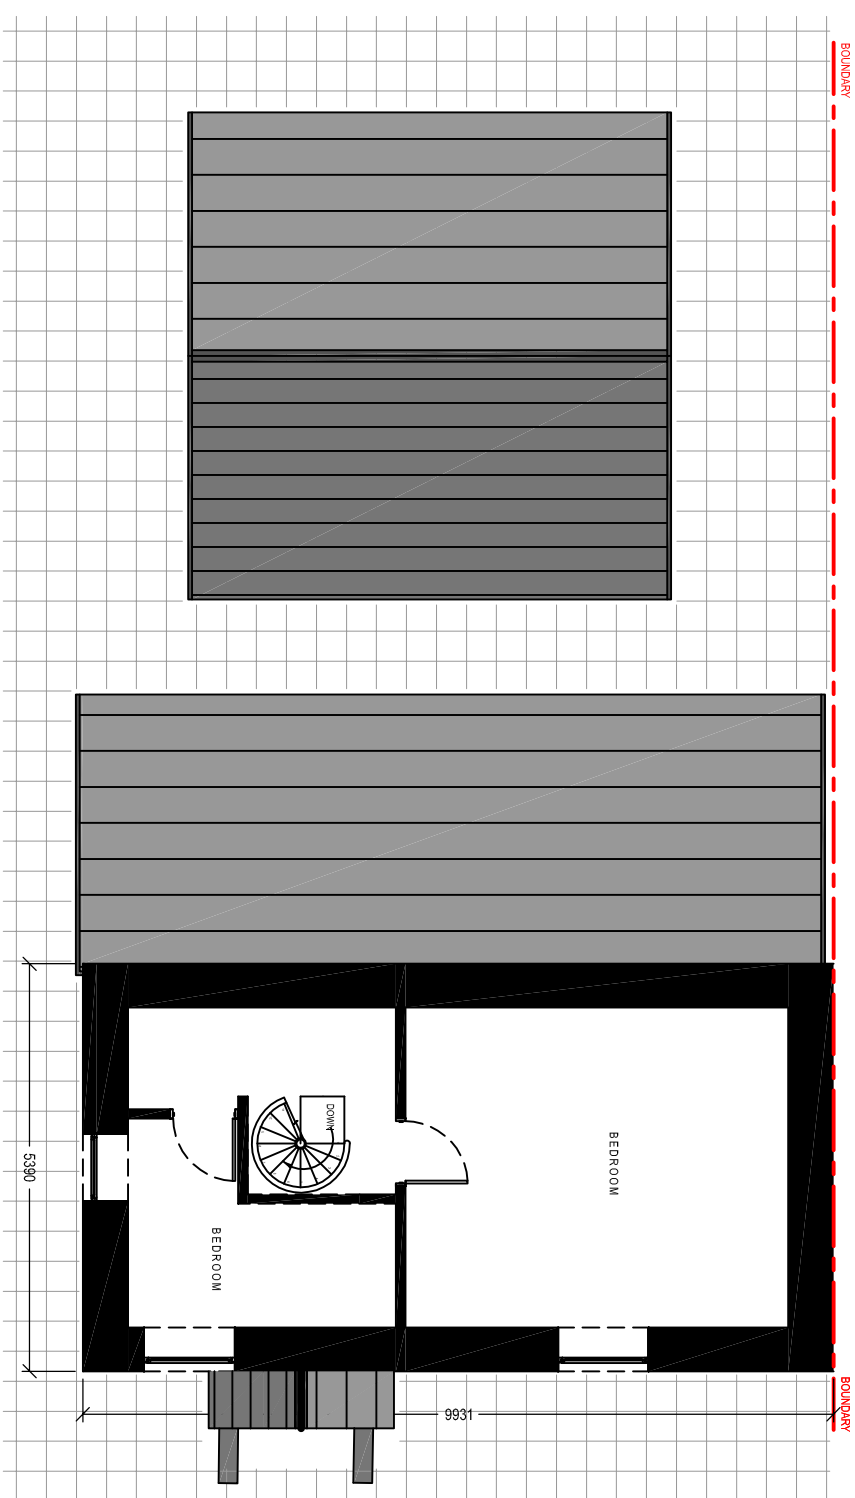

Scale 1:100

Client:

Mr J. Bevan & Miss E. Hadley
2 Clwyd Road
Gwaun Cae Gurwen
SA18 1HU

Project Title:

**PROPOSED DOUBLE STOREY
REAR & SIDE EXTENSION**

General Notes:

1. Do not scale from this drawing, take figured dimensions only.
2. Dimensions are in meters unless otherwise stated.

Drawing Issues:

PLANNING

Drawing Title:

EXISTING ELEVATIONS & FLOOR PLANS

Drawing No:	003	Revision:	B
Date:	13-08-2021	Revised:	20-10-2021
Scale(s):	1:100	Paper Size:	A2



Cwm Planning & Design Ltd
(architectural and Draughting Services)