


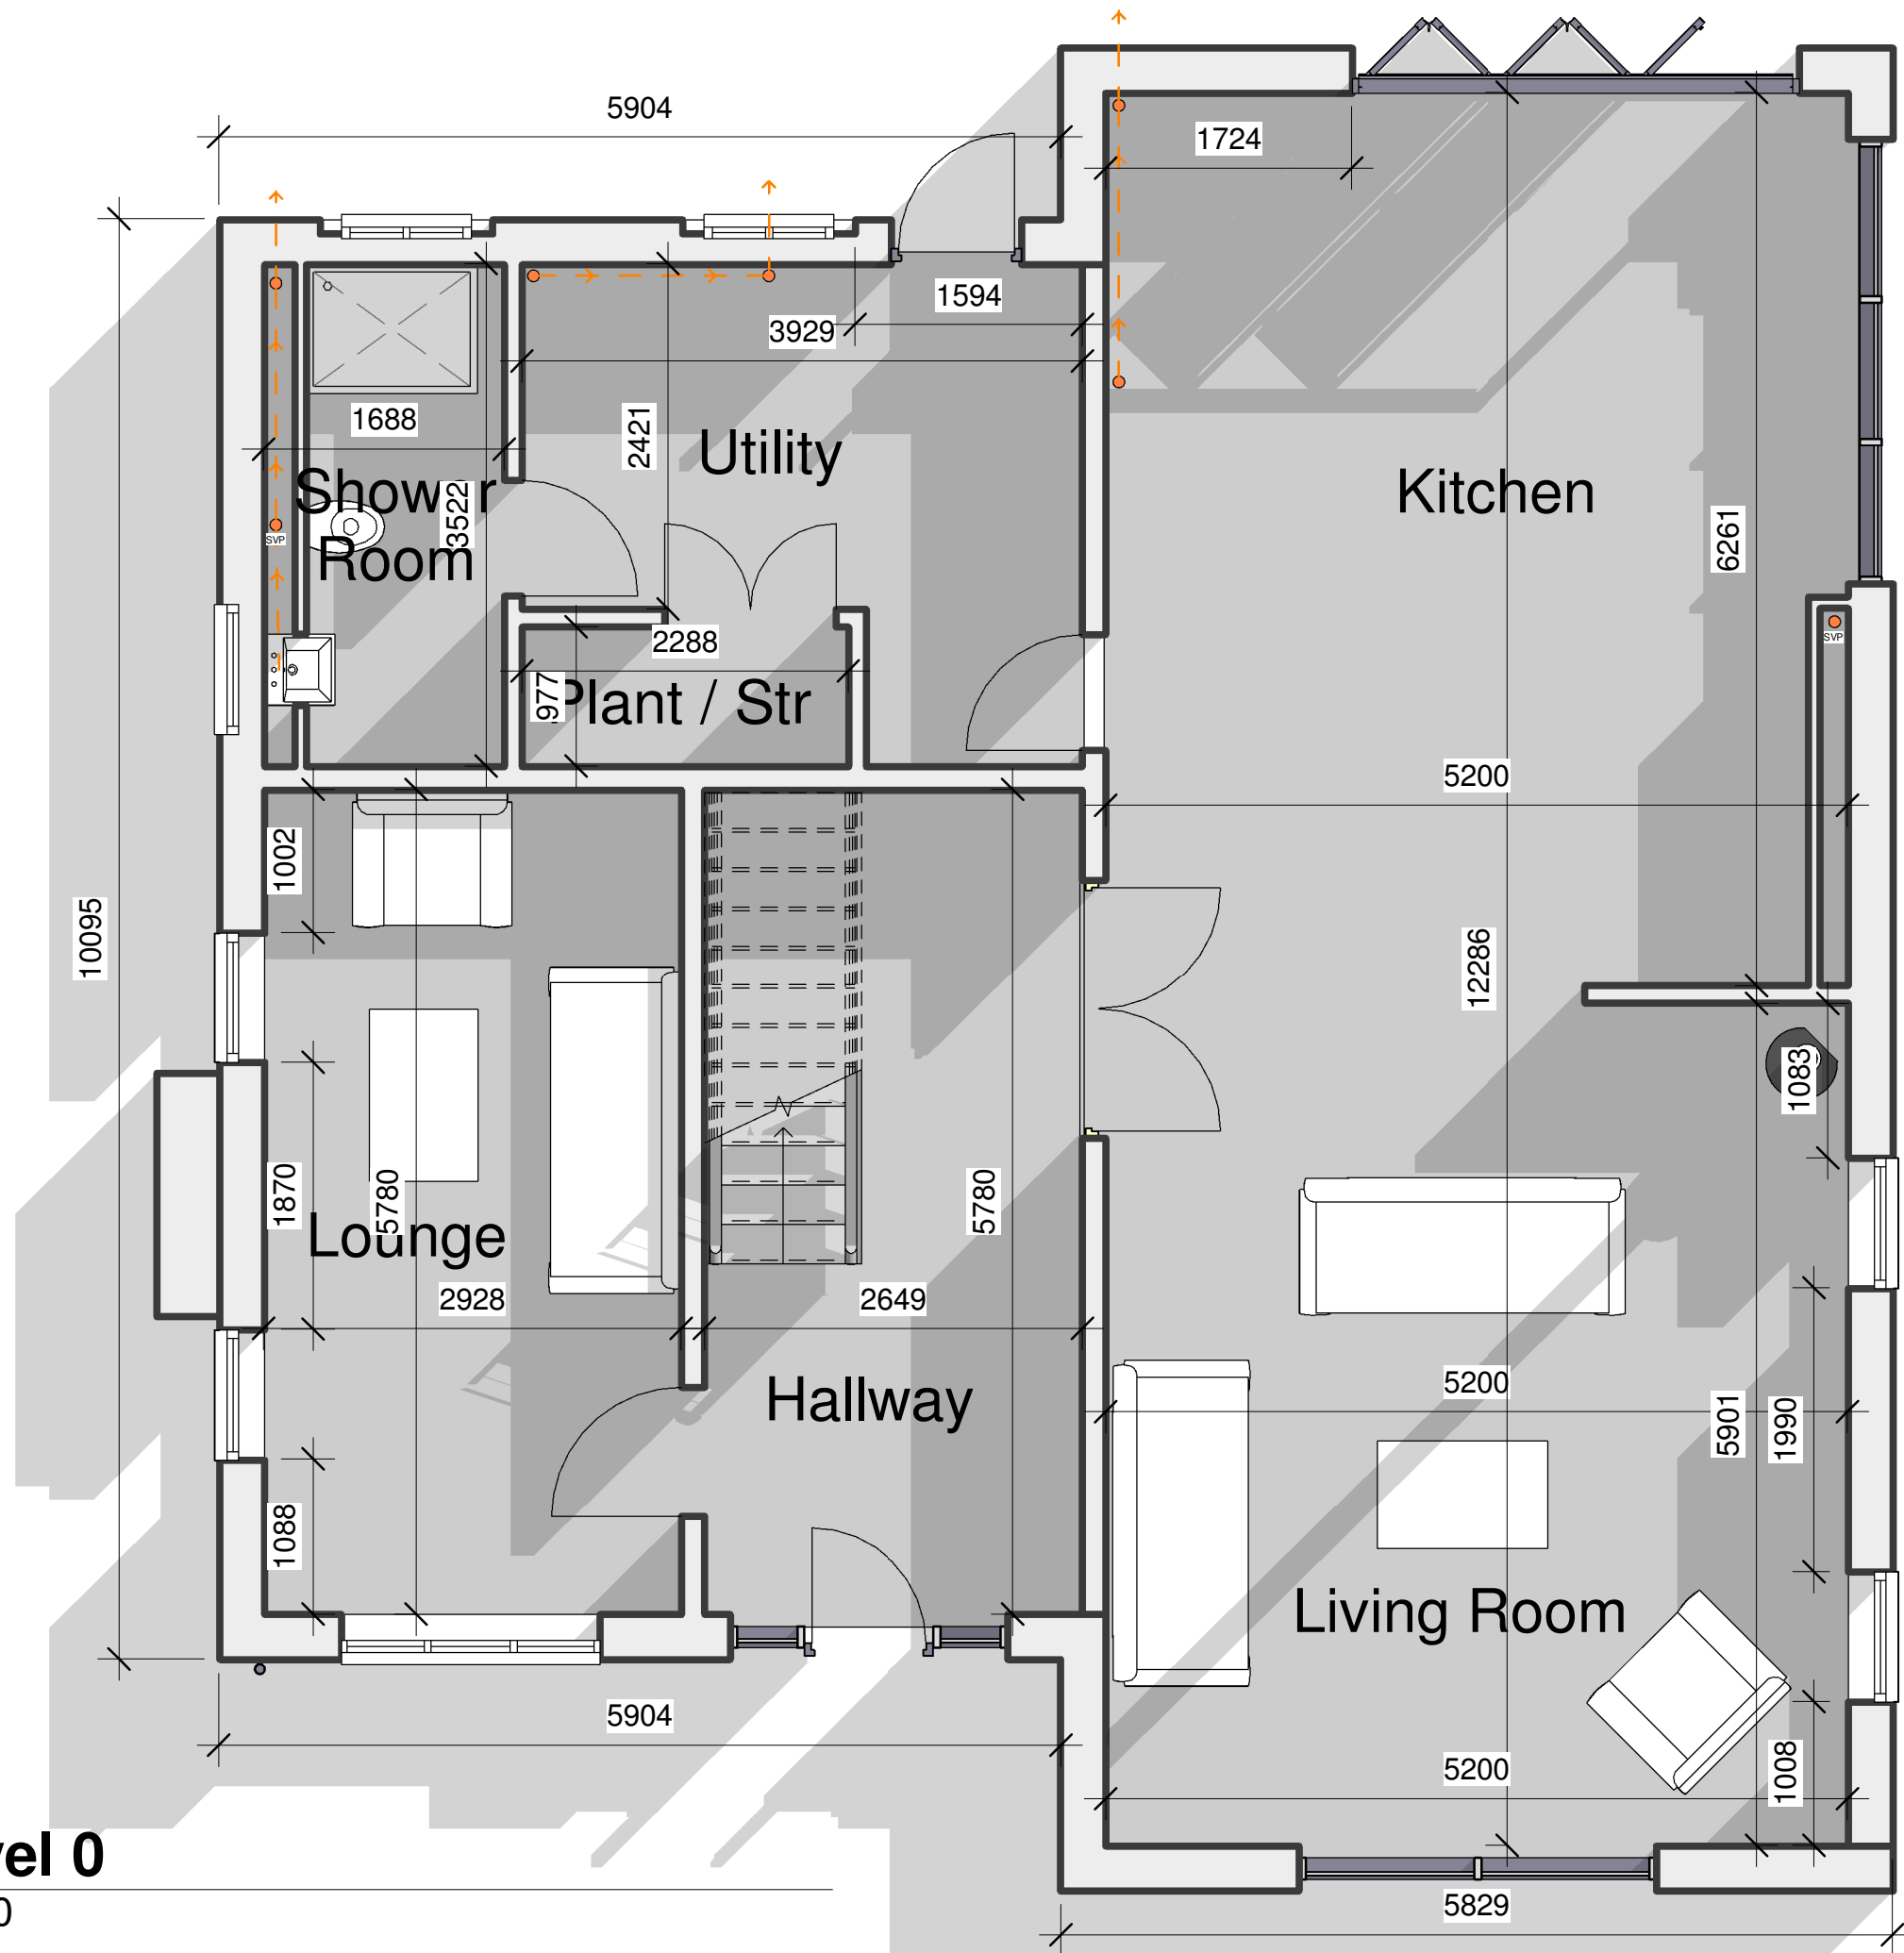

1 Level 0
1 : 50

NOTES:



DRAWING STATUS

Planning

PROJECT

Plot 22 Varteg Fawr, Bryn

TITLE

Ground Floor Plan

CLIENT

Mr Gary Doyle

DRAWN BY
Gareth Owen

DATE
17.10.21

SCALE (@A3)
1 : 50

PROJECT NO.
GOCD GD01

DRAWING NO.
A103

REV
PN01

GO CONCEPT DESIGNS LTD, 9 DARWIN RD, PORT TALBOT, SA12 6BT
gareth@goconceptdesigns.co.uk adriana@goconceptdesigns.co.uk



1 Level 1
1 : 50

NOTES:



DRAWING STATUS	
Planning	
PROJECT	
Plot 22 Varteg Fawr, Bryn	
TITLE	
First Floor Plan	
CLIENT	
Mr Gary Doyle	
DRAWN BY Gareth Owen	DATE 17.10.21
SCALE (@A3) 1 : 50	PROJECT NO. GOCD GD01
DRAWING NO. A104	REV PN01
GO CONCEPT DESIGNS LTD, 9 DARWIN RD, PORT TALBOT, SA12 6BT gareth@goconceptdesigns.co.uk adriana@goconceptdesigns.co.uk	



1

Roof
1 : 50

NOTES:



DRAWING STATUS

Planning

PROJECT

Plot 22 Varteg Fawr, Bryn

TITLE

Roof Plan

CLIENT

Mr Gary Doyle

DRAWN BY
Gareth Owen

DATE
17.10.21


SCALE (@A3)
1 : 50

PROJECT NO.
GOCD GD01

DRAWING NO.
A105

REV
PN01


GO CONCEPT DESIGNS LTD, 9 DARWIN RD, PORT TALBOT, SA12 6BT
gareth@goconceptdesigns.co.uk adriana@goconceptdesigns.co.uk

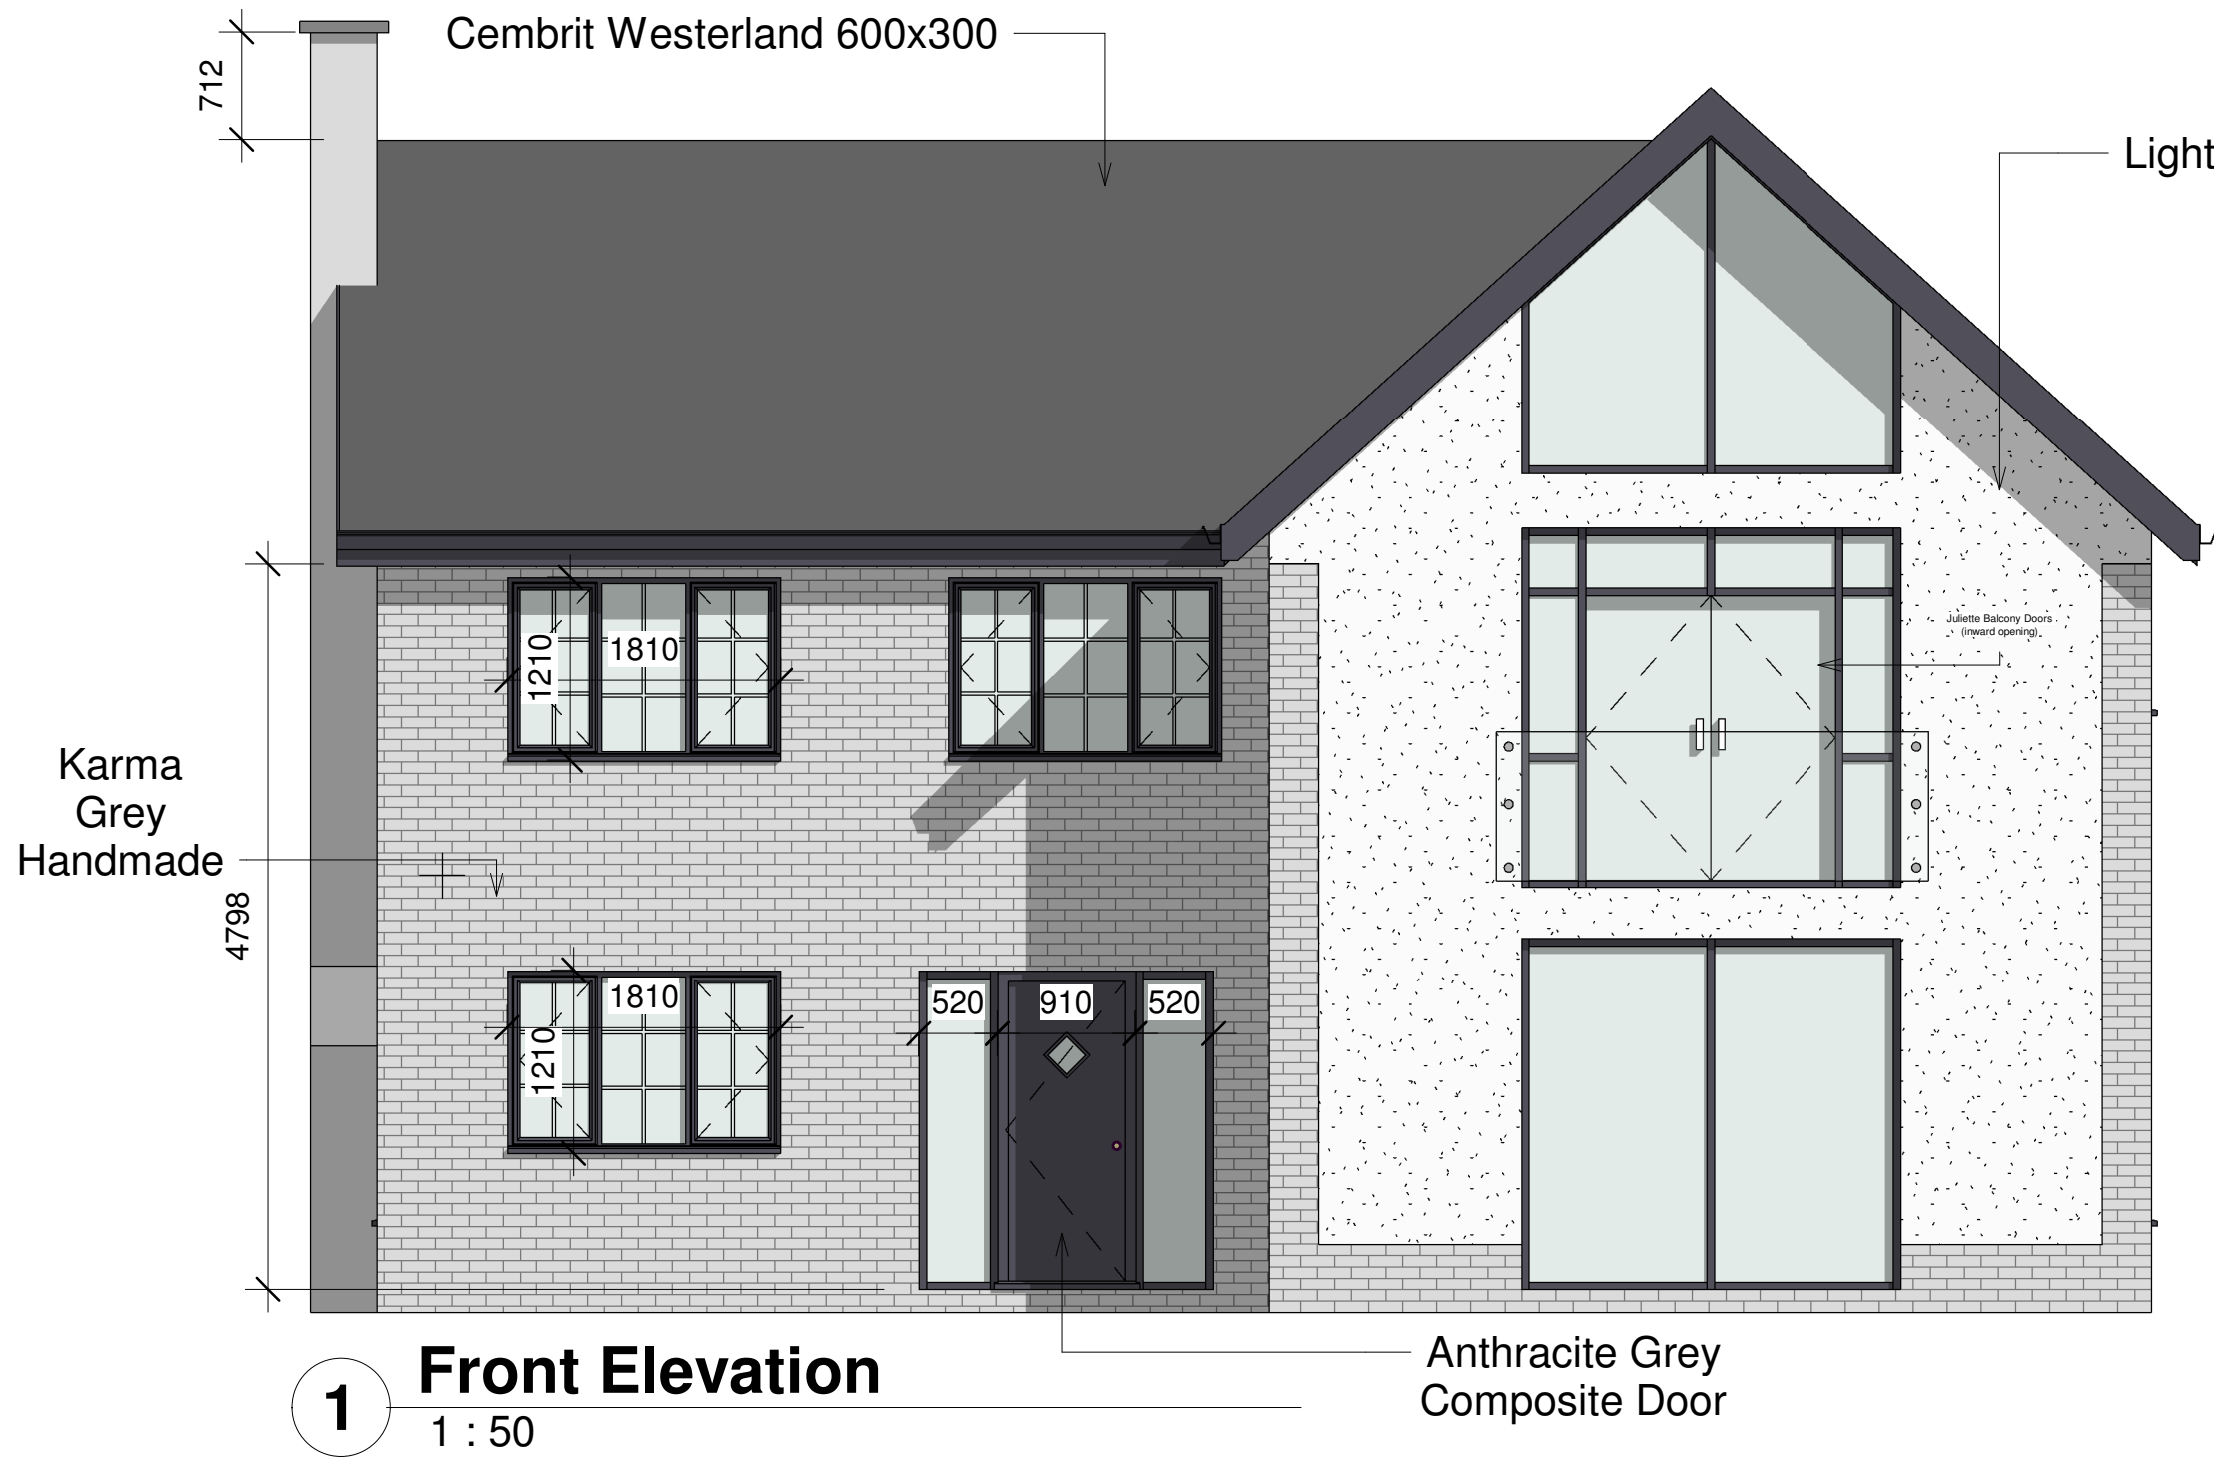

Cembrit Westerland 600x300



The Bespoke Brick Co. - Karma Grey Handmade

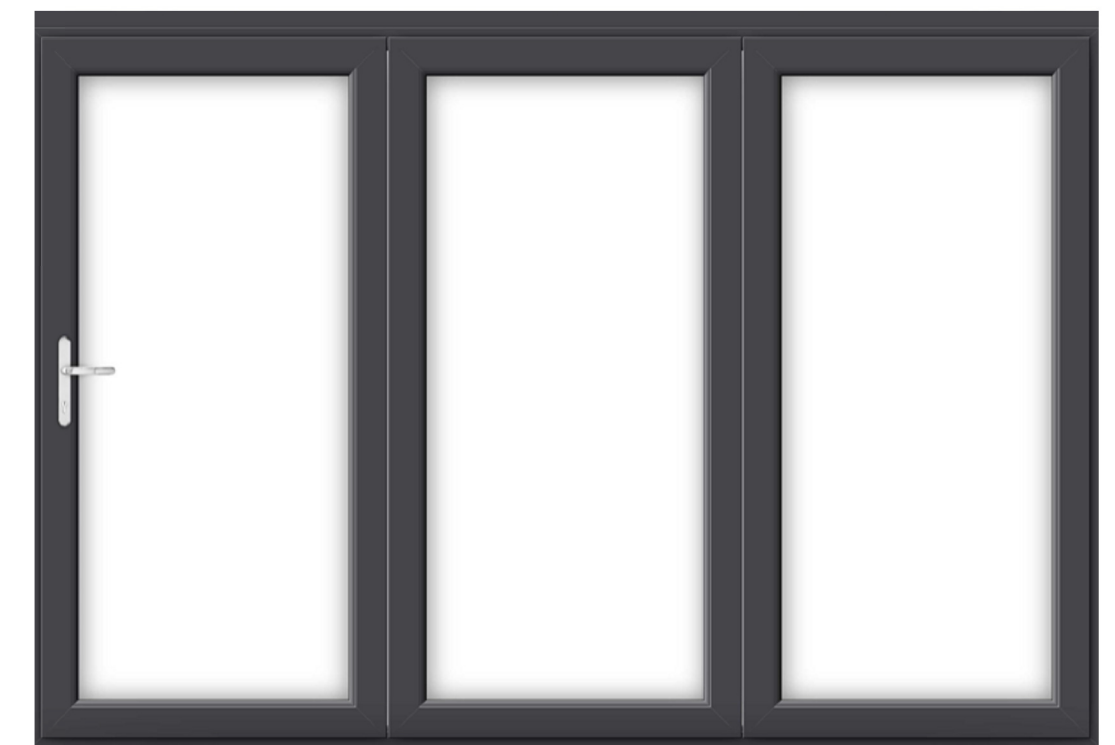

Anthracite Grey



Natural White - G00

Parex Natural White Render



Paving to Driveway & External Paths

 CONCEPT DESIGNS	
DRAWING STATUS	Planning
PROJECT	Plot 22 Varteg Faw, Bryn
TITLE	Proposed Elevations with Materials
CLIENT	Mr Gary Doyle
DRAWN BY Gareth Owen	DATE 17.10.21
SCALE (@A1) 1 : 50	PROJECT NO. GOOD GD01
DRAWING NO. A110	REV PN01
GARETH OWEN CONCEPT DESIGNS LTD gareth@owenconceptdesigns.co.uk 01494 830000/01494 830001	