

73 GLYN ROAD, BRYNAMMAN, AMMANFORD, CARMARTHENSHIRE, SA1 8 1SS

COPYRIGHT
MASTERS ARCHITECTURAL LTD RETAINS
COPYRIGHT OF THIS DRAWING.
This drawing must not be copied, reproduced or
altered in any way, without the written permission
of MASTERS ARCHITECTURAL LTD.

These drawings are to be read in
conjunction with the associated
planning, materials/ manufacturers
specifications and accompanying
Structural Engineers plans

Prior to any works commencing on
site, the contractor is to check all
levels and dimensions before work
commences. Any discrepancies
should be reported immediately to
the consultants. The contractor to
take all reasonable steps to ascertain
the location of all existing and former
services located within the curtilage
of the site (and former demolished
structure).




PROPOSED FRONT ELEVATION
SCALE 1:100



PROPOSED SIDE ELEVATION
SCALE 1:100




PROPOSED REAR ELEVATION
SCALE 1:100

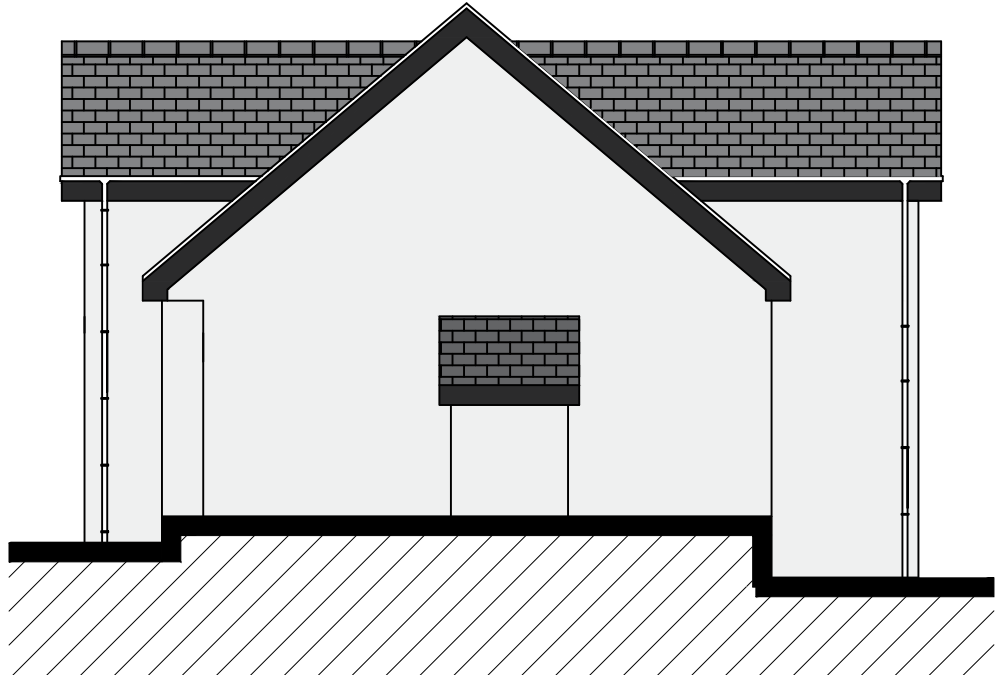

PROPOSED SIDE ELEVATION
SCALE 1:100



Render:
Parex – Monorex GF
Colour – Ivory (or similar)

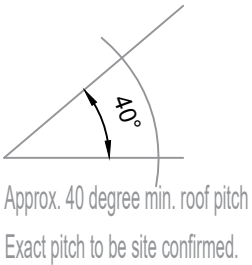

Approx. 40 degree min. roof pitch
Exact pitch to be site confirmed.



A3 Original
Paper Size



Roof Covering:
Redland Cambrian Slate – Anthracite
Clay ridge tile – Anthracite



Stone Cladding:
Blue Pennant Stone – Semi Coursed

masters
architectural

Planning - Building Control - Management
craig@mastersarchitectural.co.uk
07971017423

Address:-
73 Glyn Road
Brynamman
Ammanford
Carmarthenshire
SA1 8 1SS

Drawing No:
04/1418a

Date:
Dec 2018

Client:
Mr & Mrs Davies

Drawing Title:
Proposed Elevations

Scales: (at A3)
1:1 1:2
1:5 1:10
1:20 1:50
1:100 1:200
1:500 1:1000
1:1250 1:2500
Other:

Drawing Type:
Planning

F