




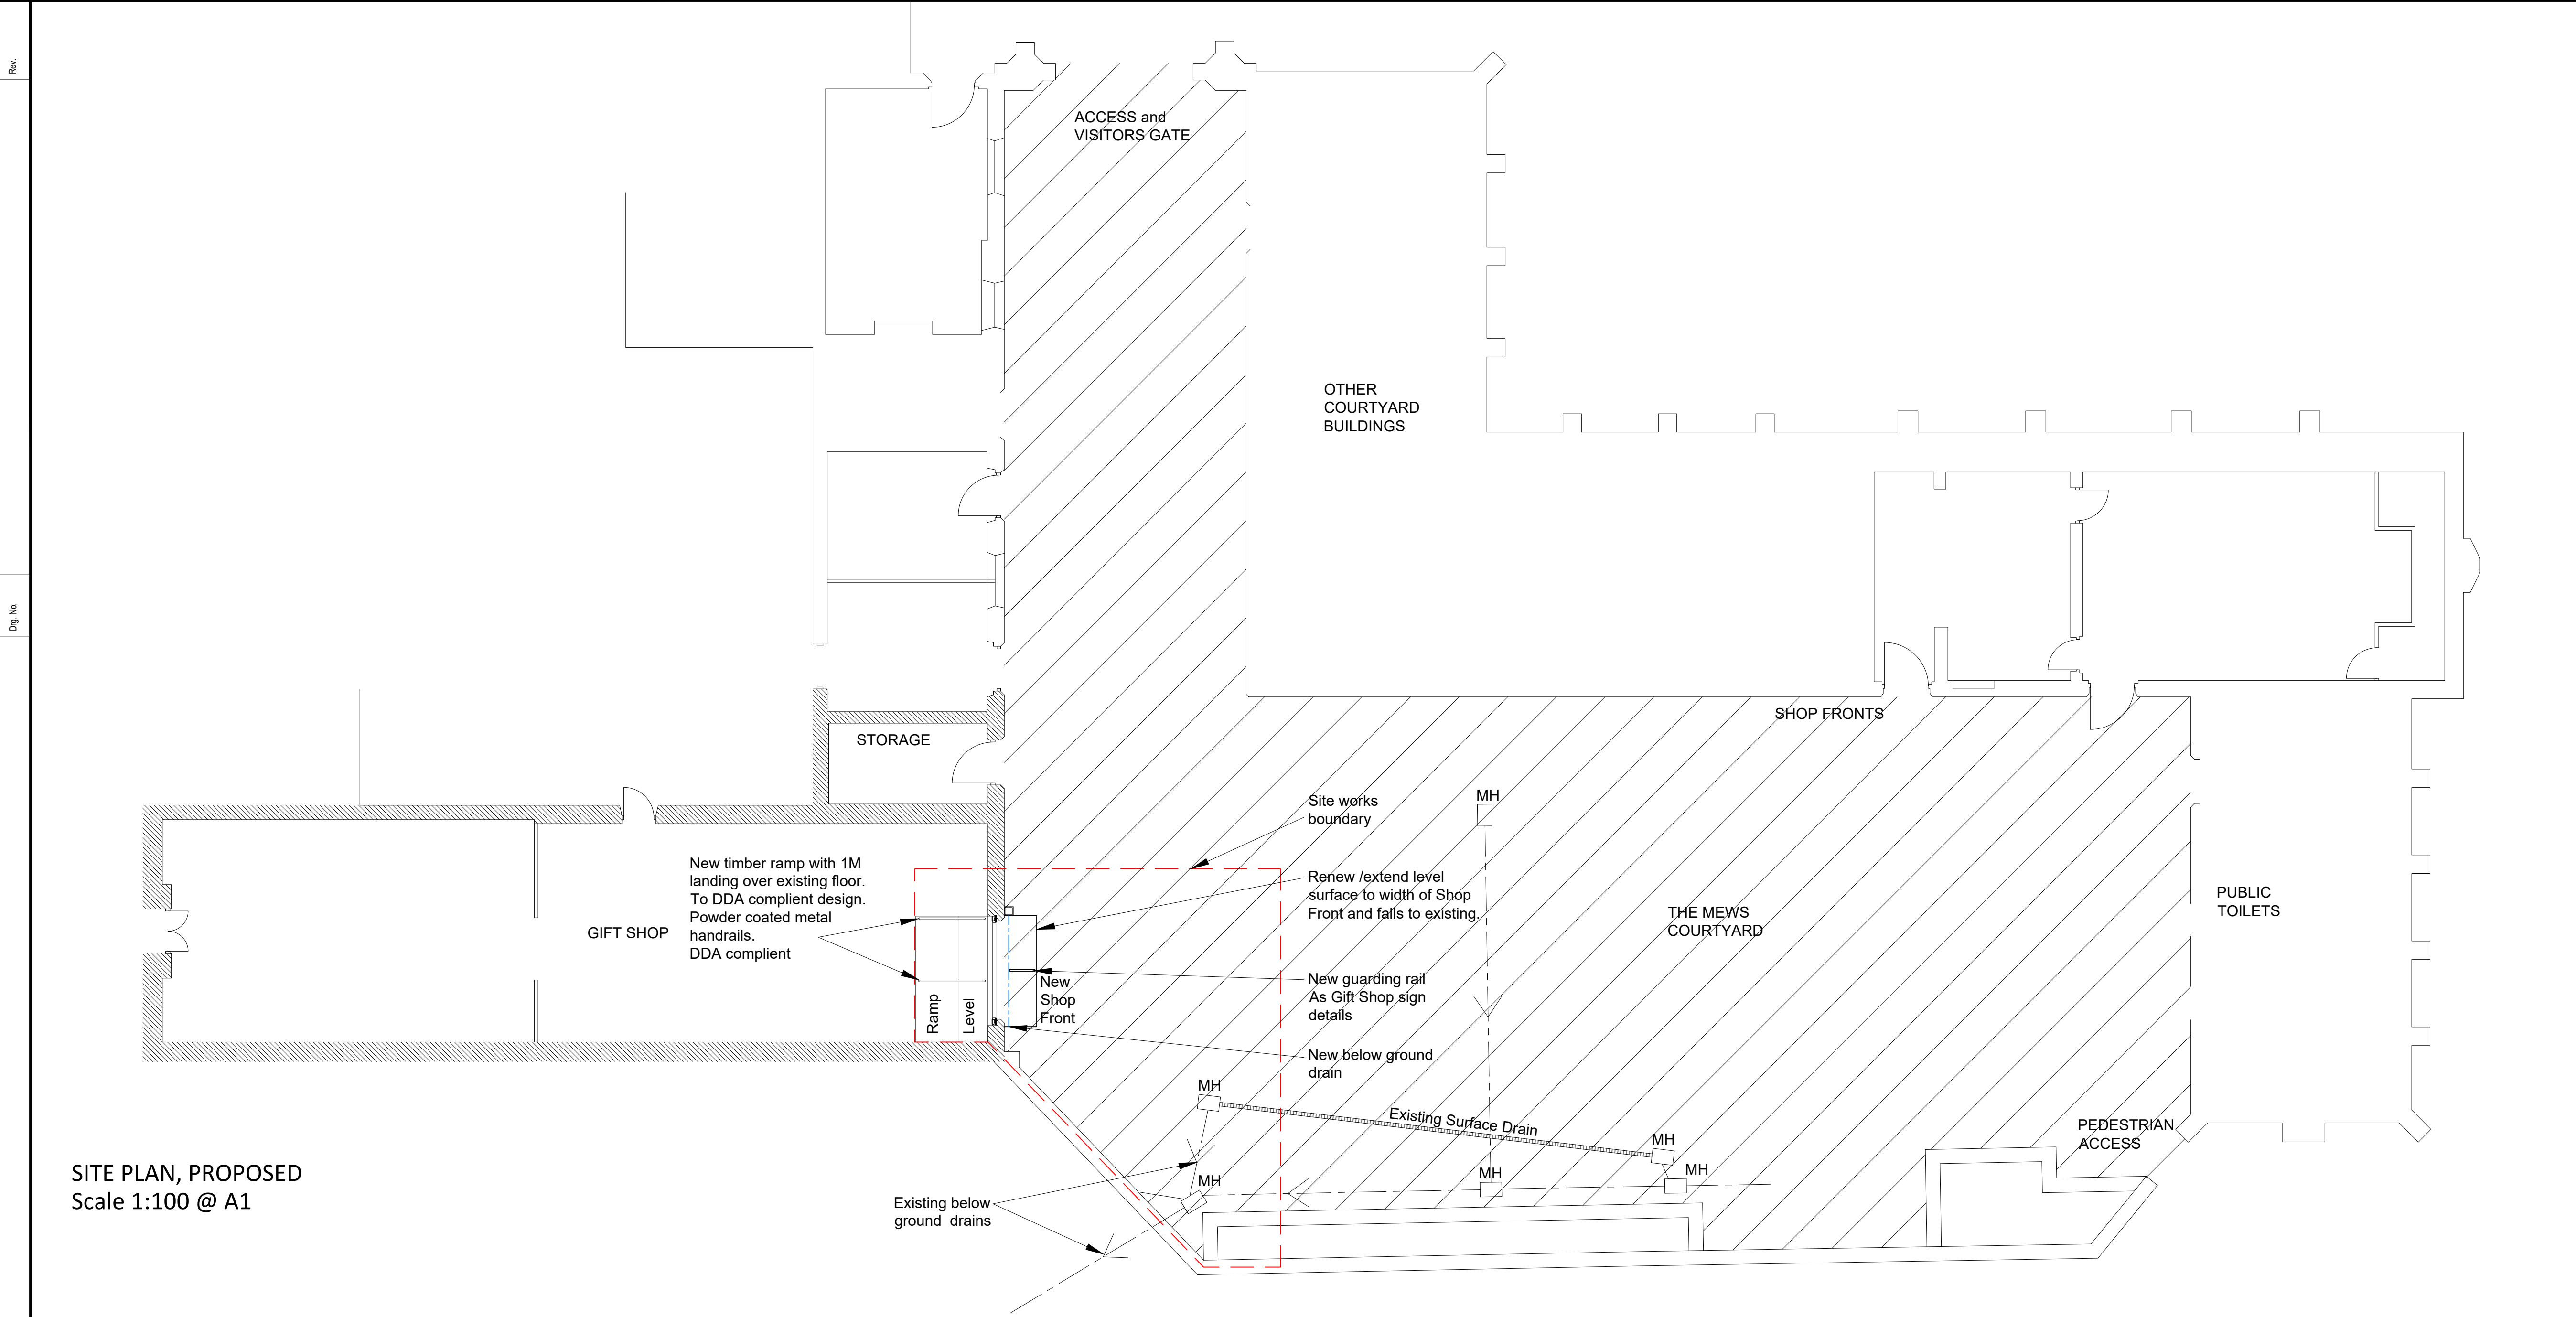

SITE PLAN, PROPOSED
Scale 1:100 @ A1

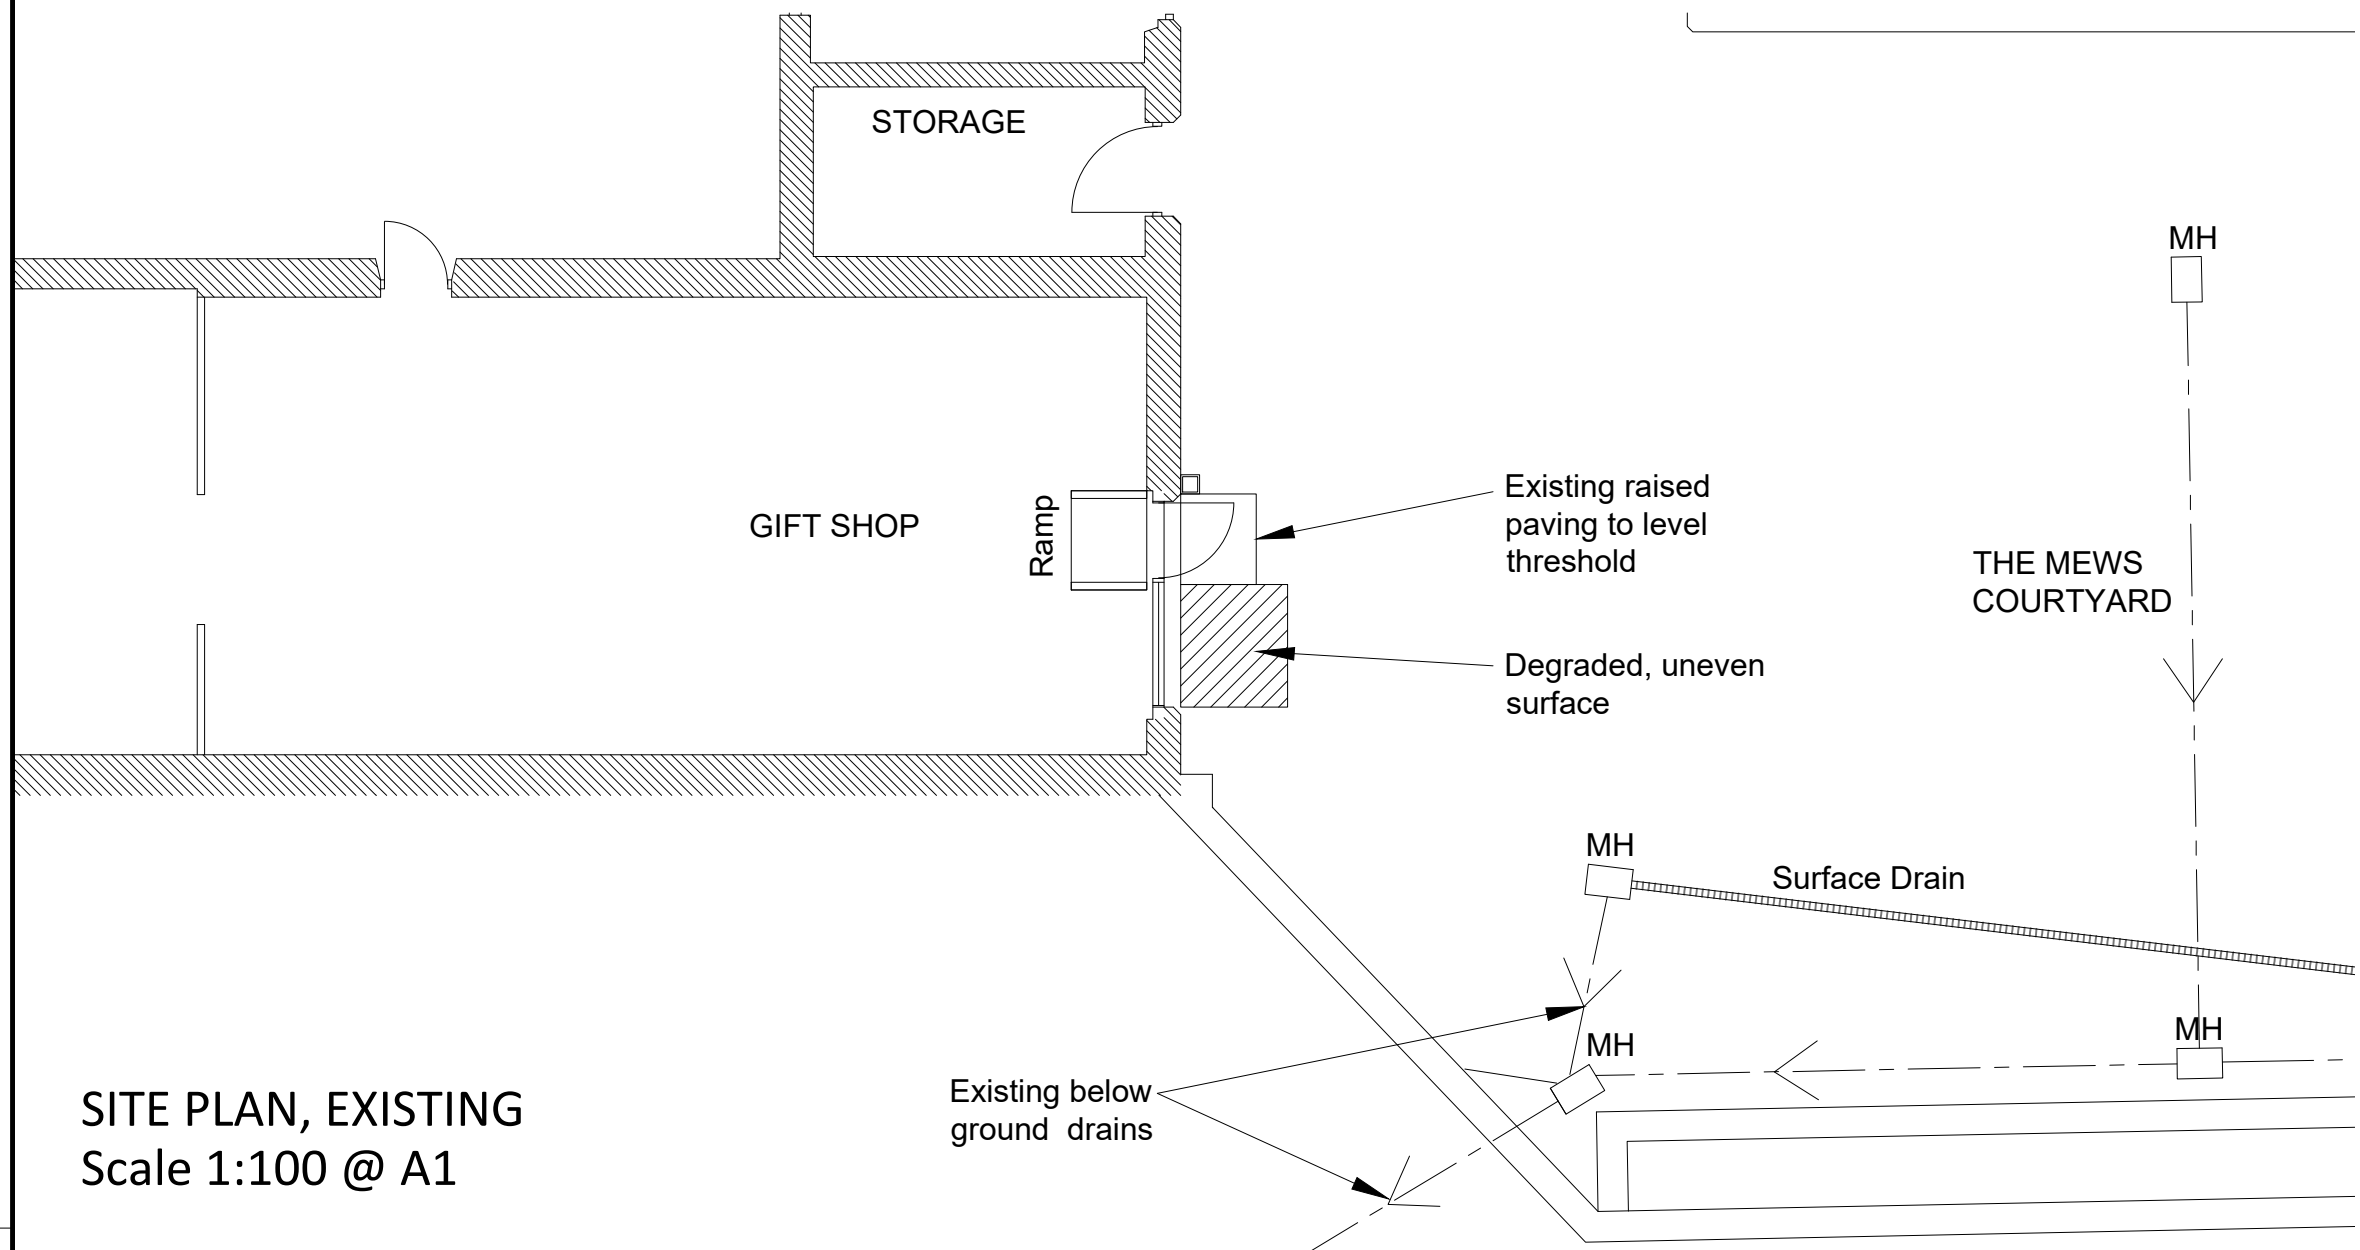

SITE PLAN, EXISTING
Scale 1:100 @ A1

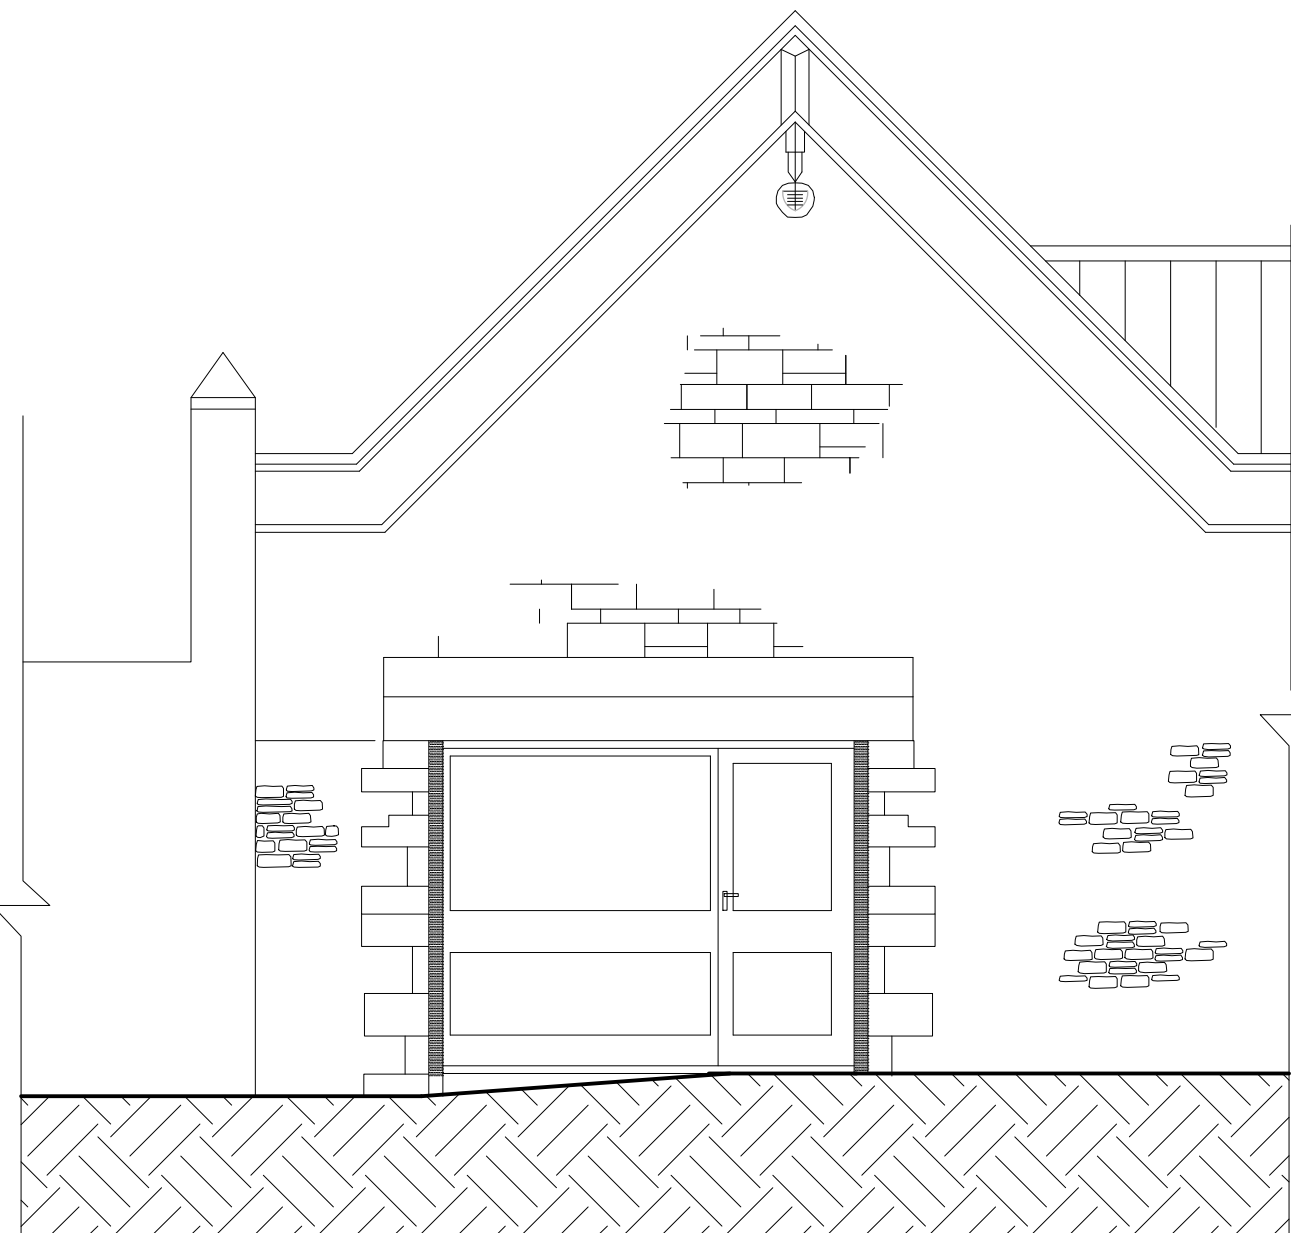

EXISTING ELEVATION
Scale 1:100 @ A1



PROPOSED ELEVATION
Scale 1:100 @ A1

NOTES

1. All dimensions in millimetres unless otherwise stated.

Rev	Details	Dr	Ch	Apr	Date
-----	---------	----	----	-----	------



PROPERTY & REGENERATION
Nicola Pearce BSc(Hons) DipTP MRTPI
DIRECTOR OF ENVIRONMENT AND REGENERATION
THE QUAYS, BRUNEL WAY
BAGLAN ENERGY PARK SA11 2GG
www.npt.gov.uk

MARGAM COUNTRY PARK
GIFT SHOP
SHOP FRONT

SITE PLAN and ELEVATIONS

File No.	Property Ref. No.
Drawn	TJE
Checked	
Date	Sept 2021
Approved	
Date	
Scales	1:100 @ A1
Drawing No.	A - 1234 - 02
Rev.	