



Superseded

143 Crymlyn Gardens, Skewen, Neath. SA10 6EU


Front Elevation Scale 1:100

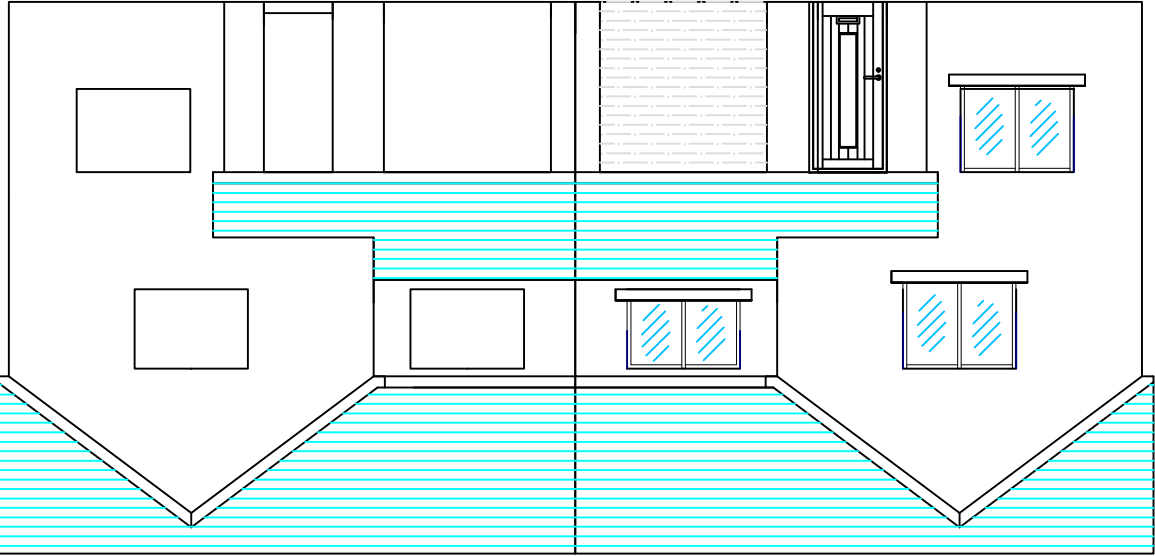


Ground Floor Plan Scale 1:100

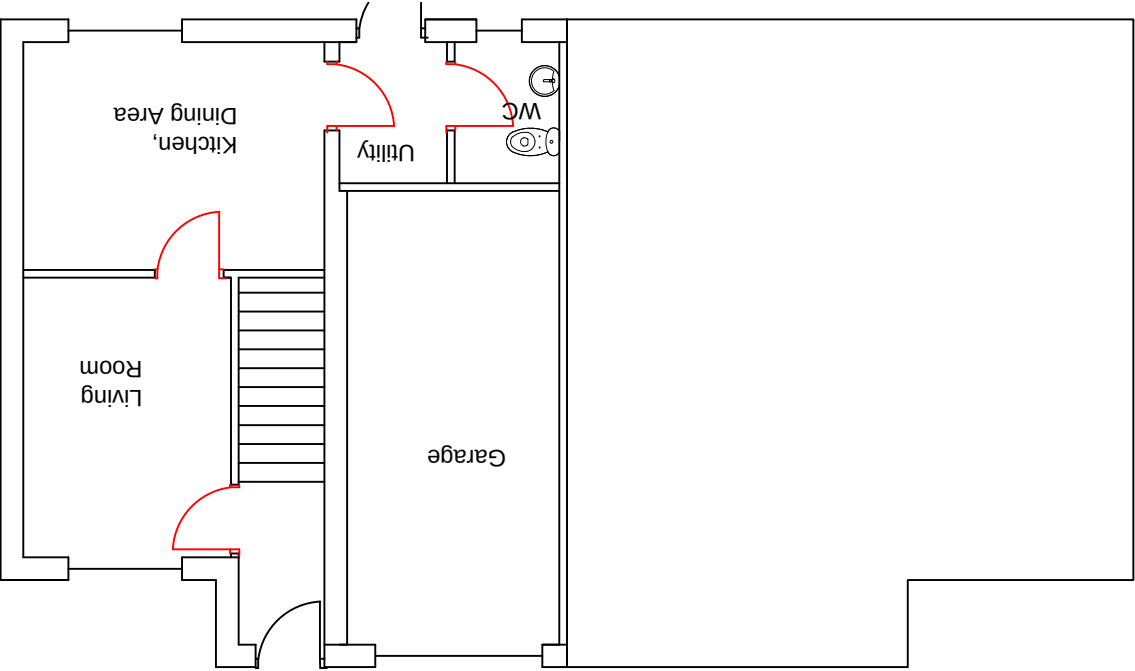

Side Elevations Scale 1:100

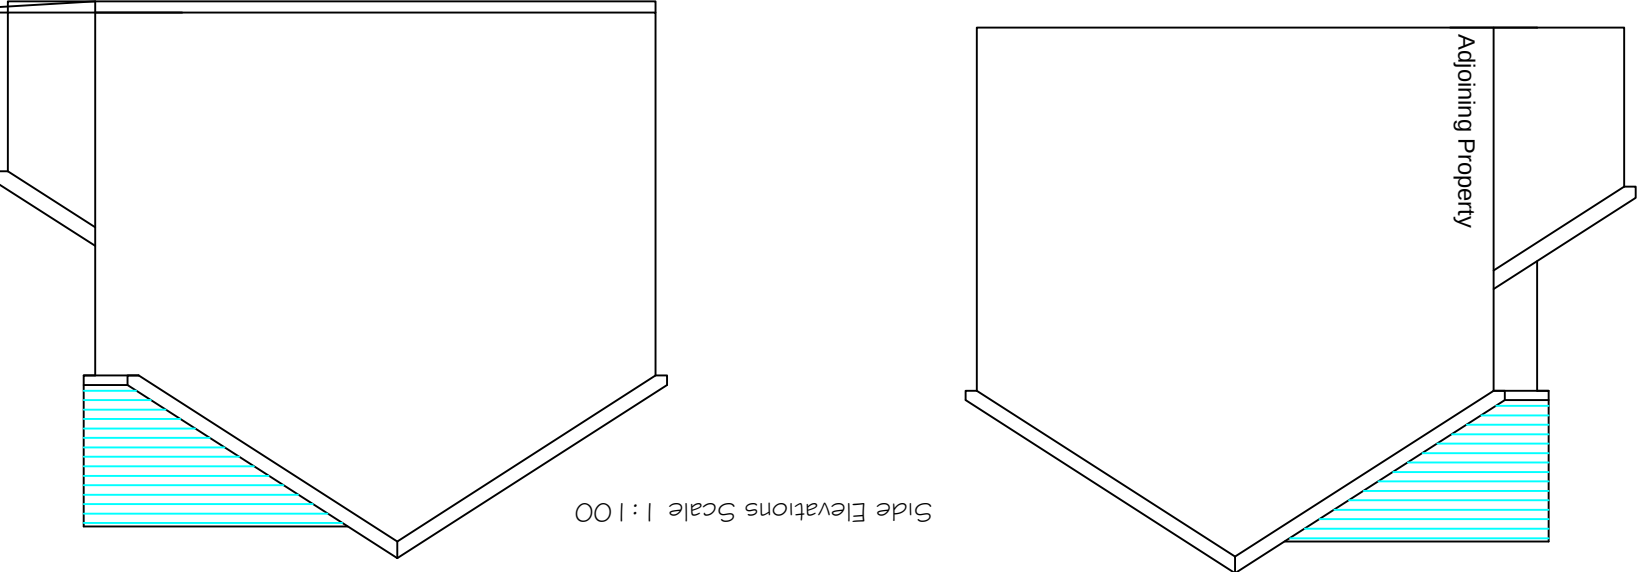

Block Plan Scale 1:200

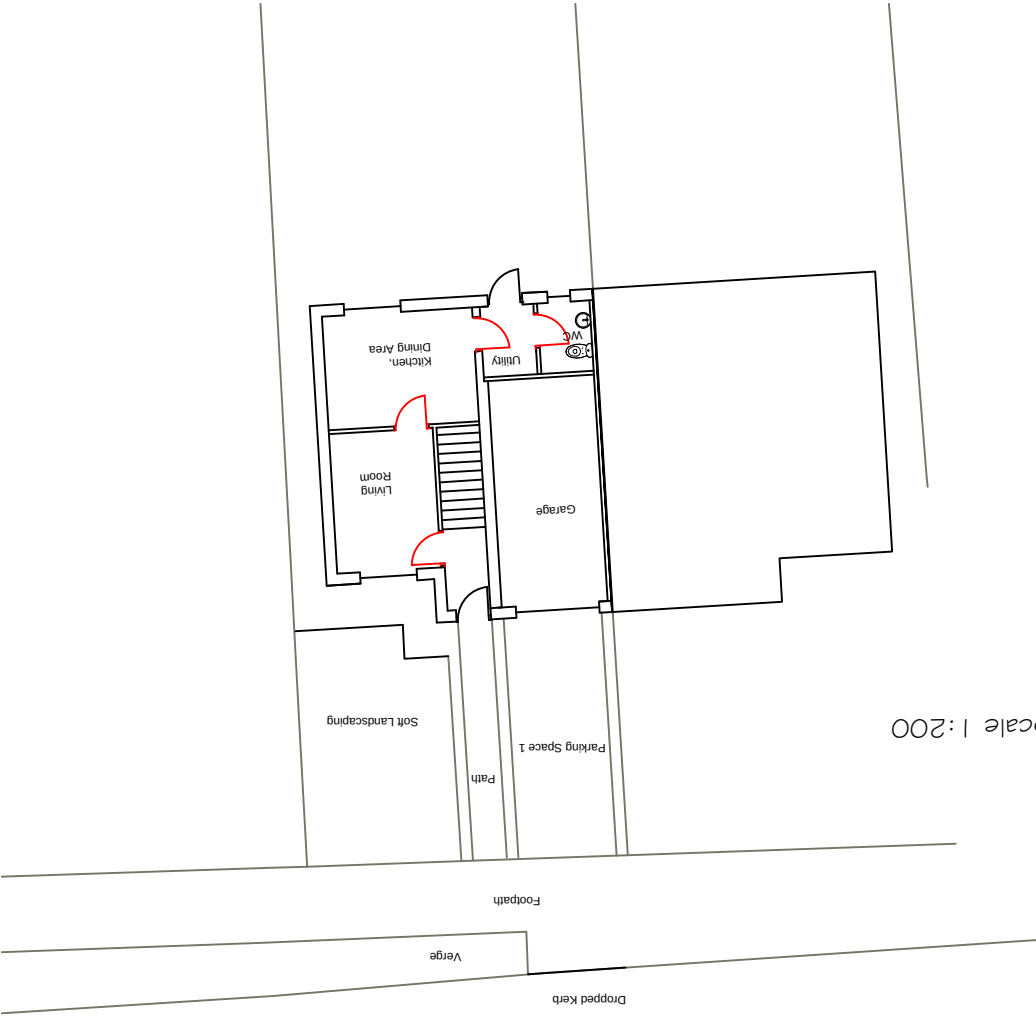

Parking Space

Path

Verge

Highway

Rev

By

Chk'd

Auth'd

Date

Description

Client :

Job No.:

Title :

Existing Plans and Elevations

Project : 143 Crymlyn Park

Drawn by : SLR

Checked by : SLR

Approved by: SLR

Drawing Scale & Paper Size : A3 Scale - As Shown

Date:

Drawing status : Planning

Drawing No. : 002

Revision :