



Superseded

143 Crymlyn Gardens, Skewen, Neath. SA10 6EU


Front Elevation Scale 1:100

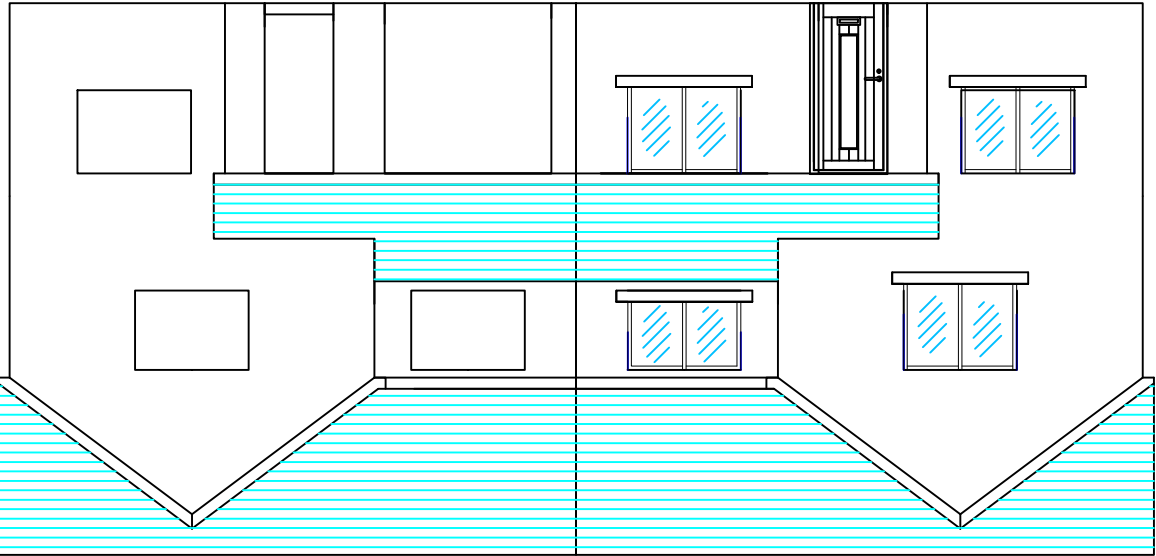


Ground Floor Plan Scale 1:100

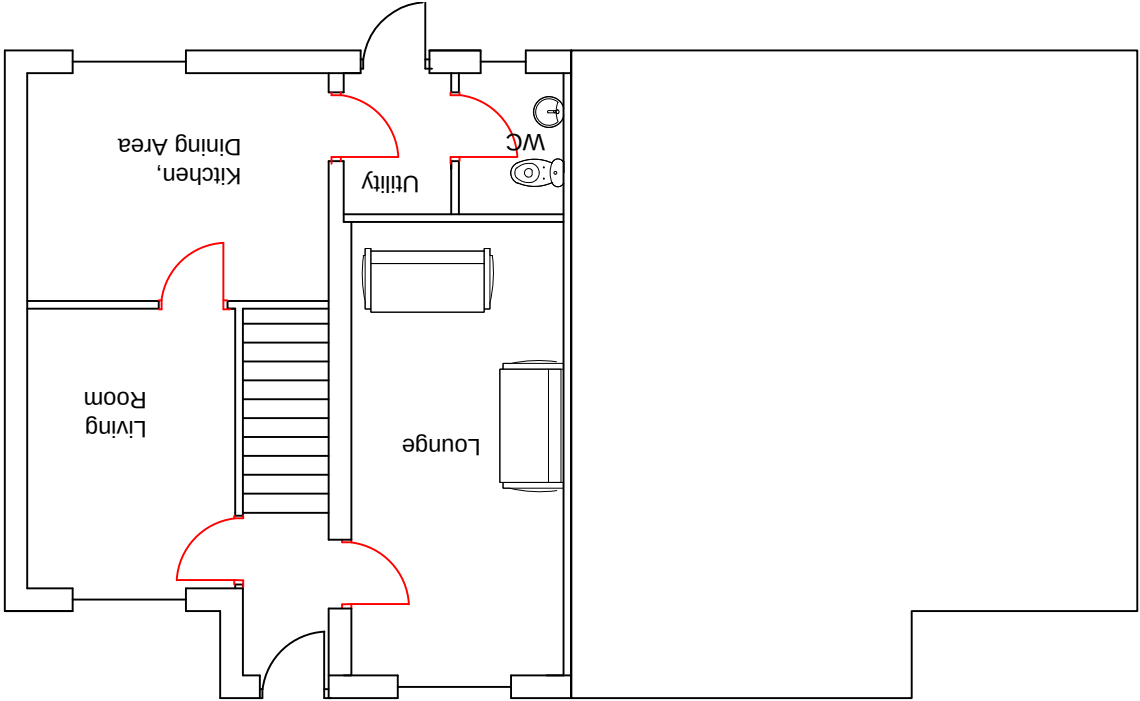

Side Elevations Scale 1:100

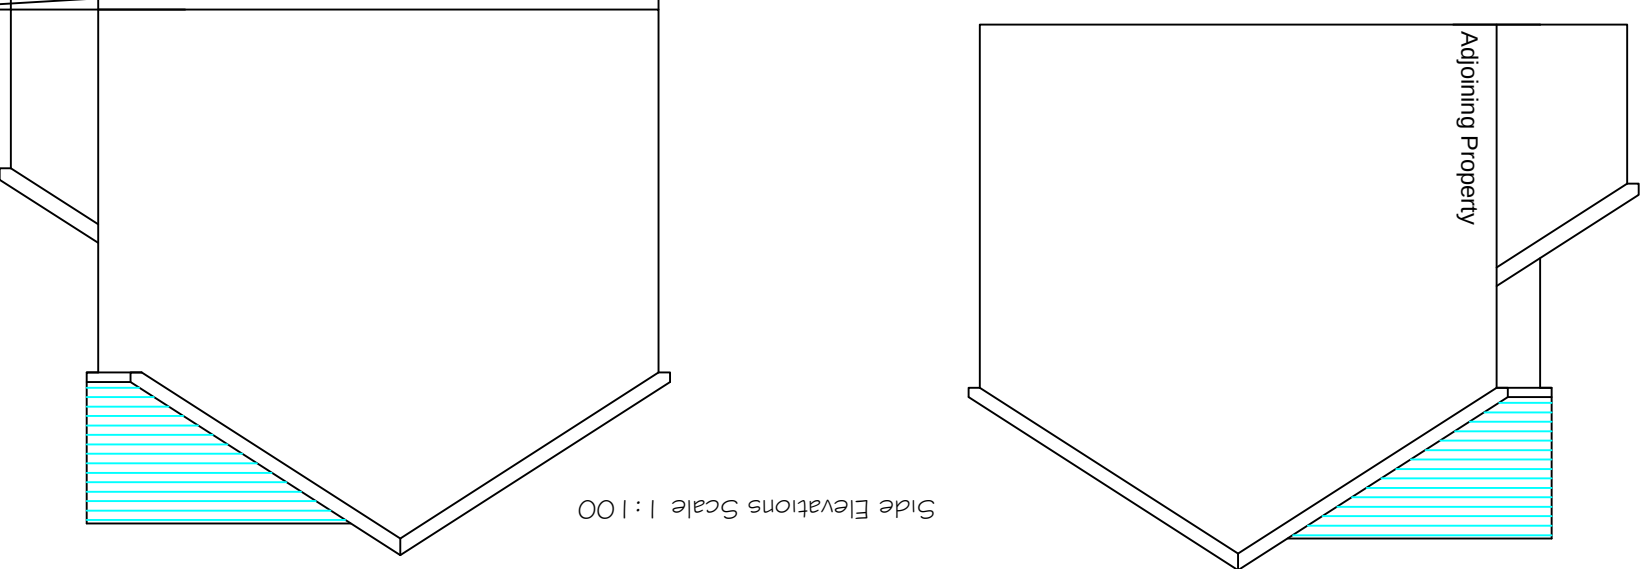

Block Plan Scale 1:200

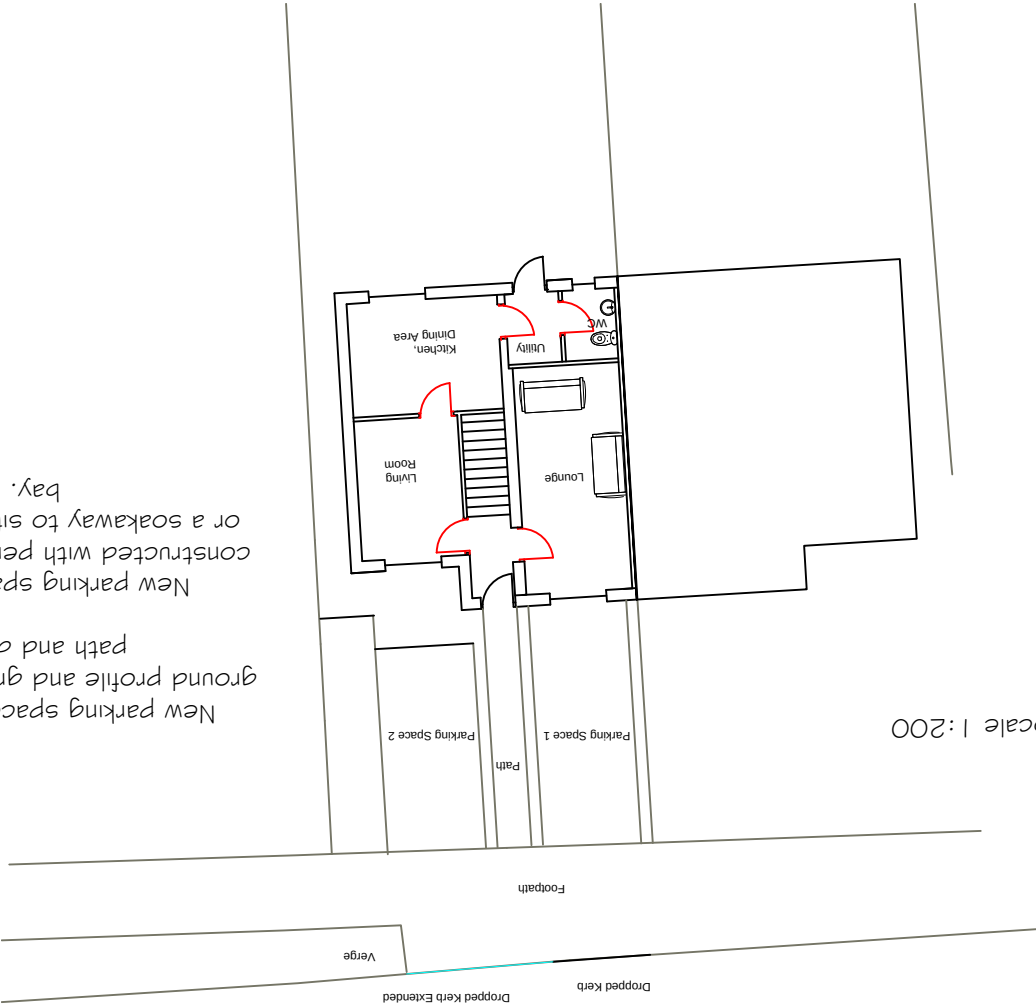

New parking space to be constructed with permeable paving or a soakaway to sited under the bay.

New parking space to mirror ground profile and grade of existing path and drive.

Rev:

Rev.

143 Crymlyn Park

Project :

004

Drawing No. :

Planning

Drawing status :

Scale - As Shown

Drawing Scale & Paper Size :

Date:

Drawing Scale & Paper Size :

SLR

Drawn by :

SLR

Checked by :

SLR

Approved by:

Client :

Job No.:

Rev

By

Chk'd

Auth'd

Date

Description