


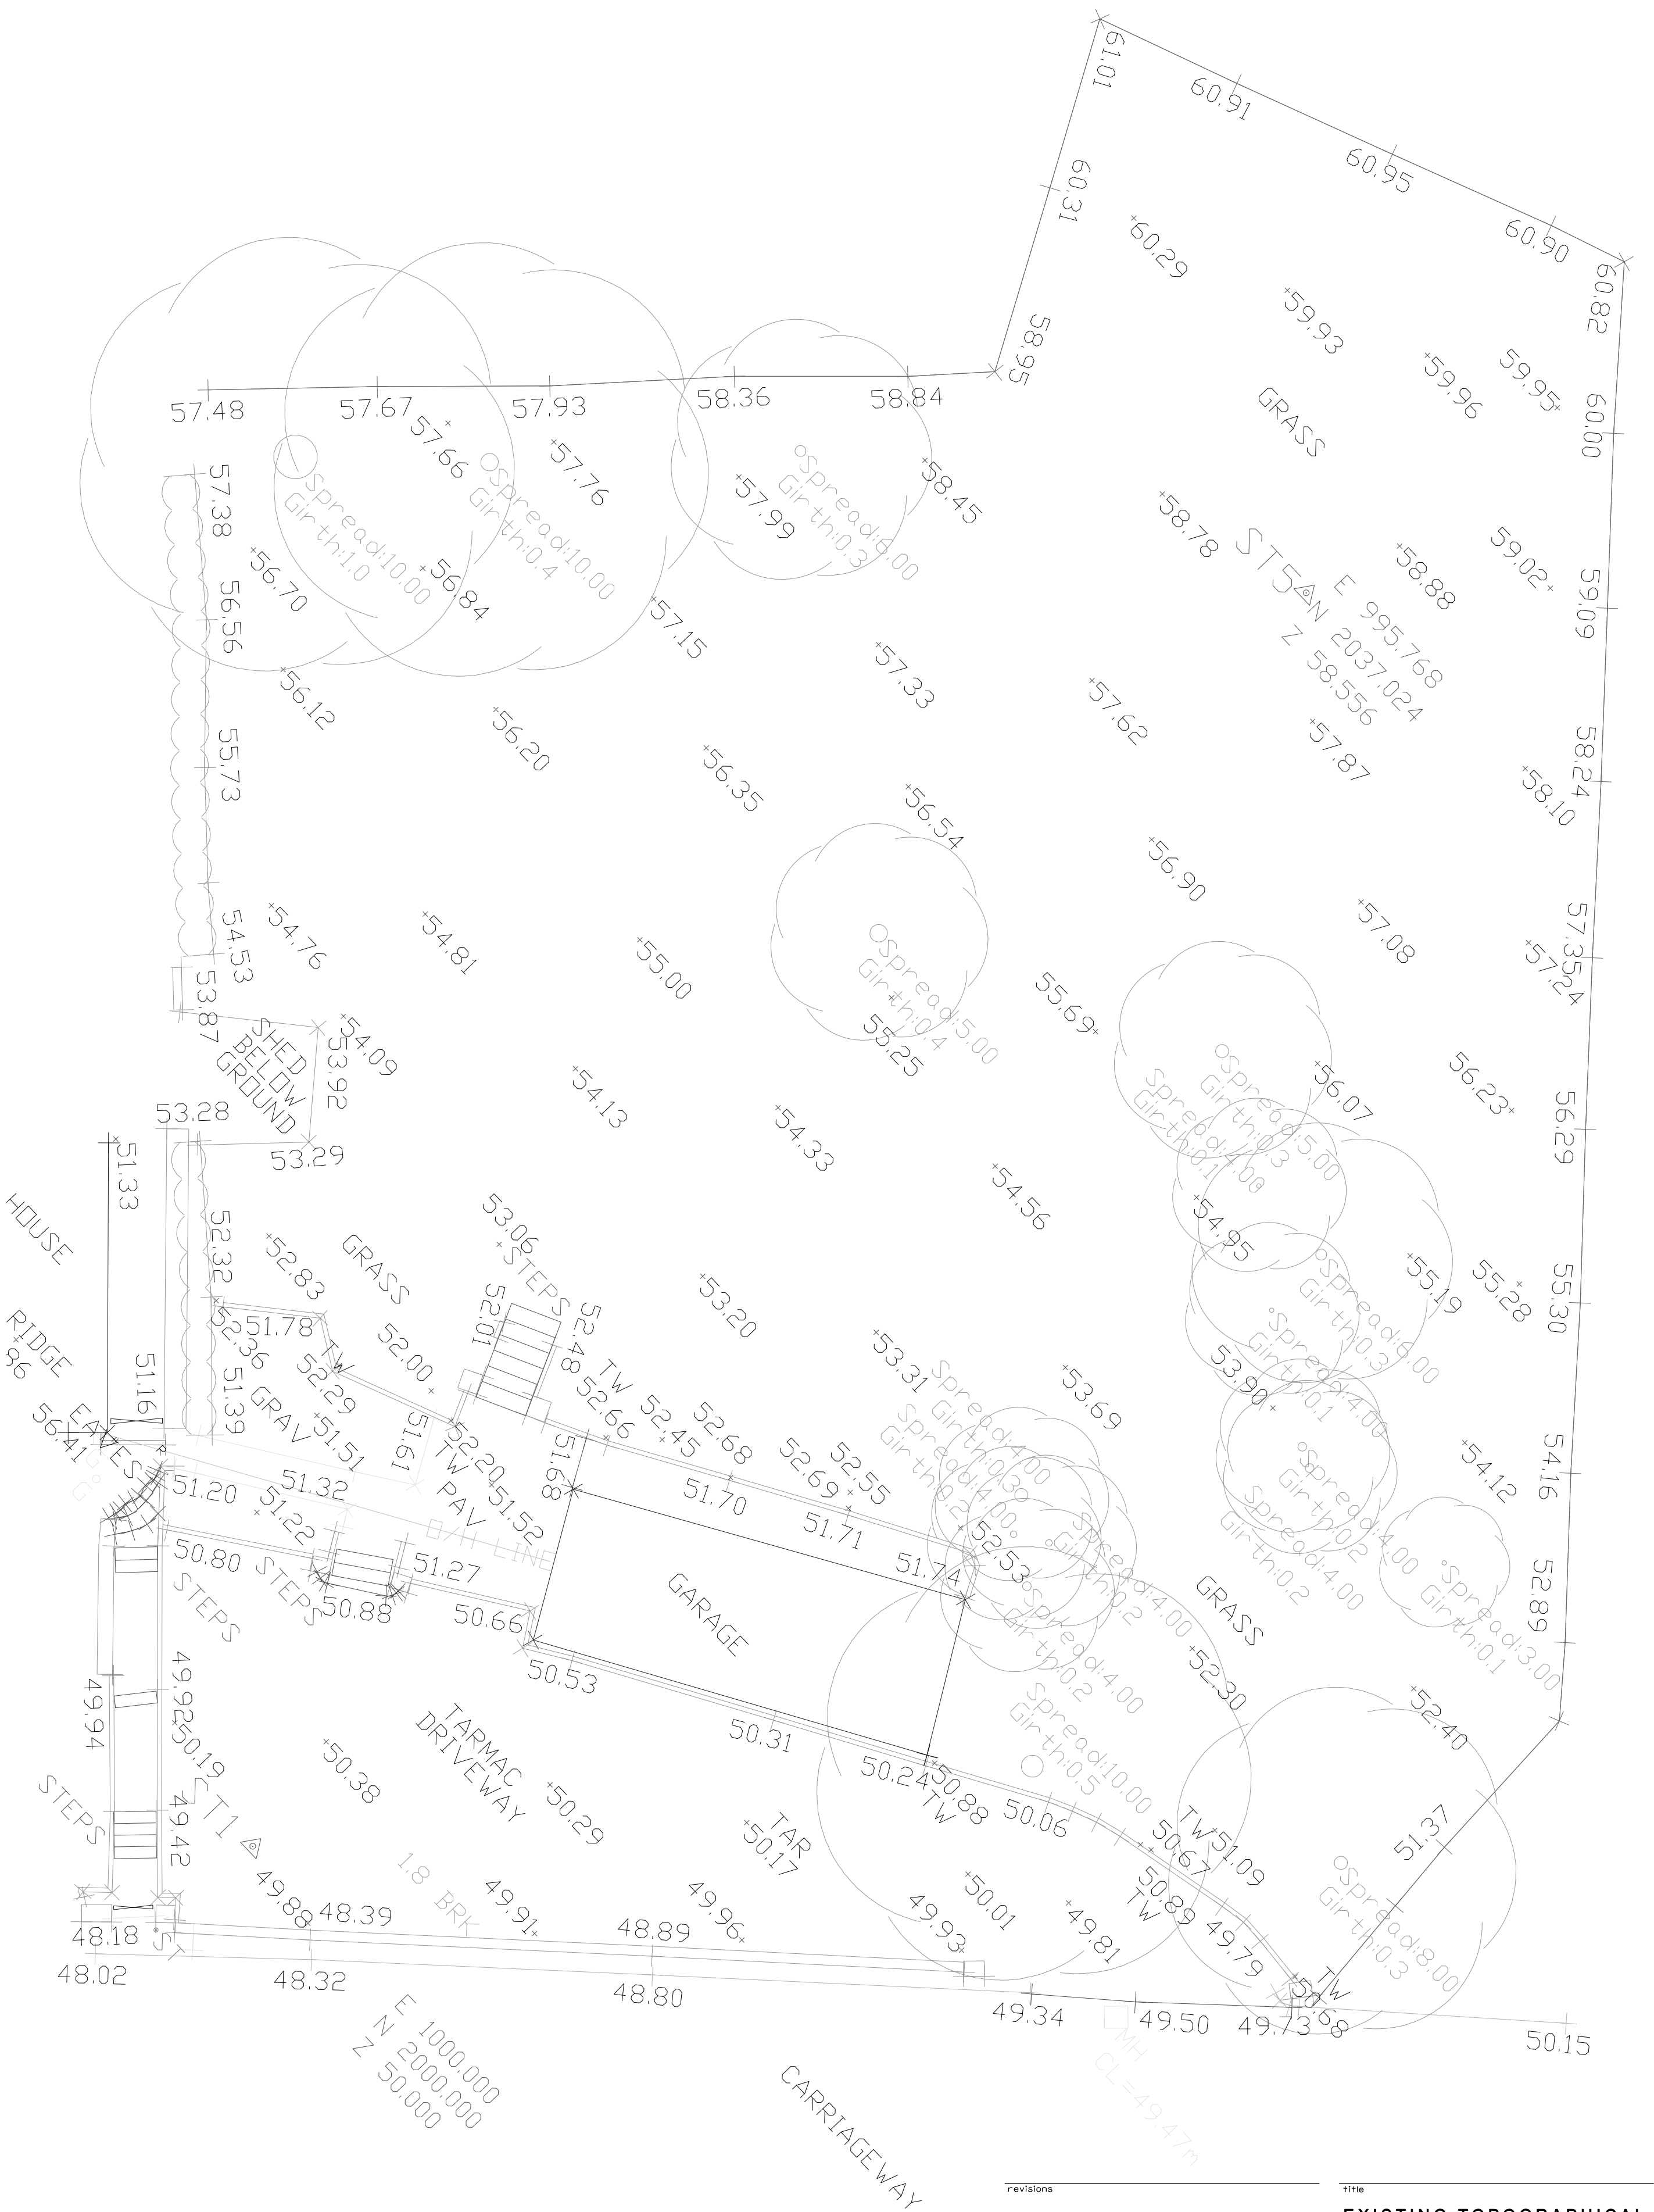

NOTE: TOPOGRAPHICAL LEVEL SURVEY
PREPARED & DRAWN BY ALPINE LAND
SURVEYORS

revisions		title		
		EXISTING TOPOGRAPHICAL SURVEY SITE PLAN		
		date	scale	drawn by
		22.06.10	1:100 on A2	SN
		drawing number	09/2010/001	
		client	Mr. J. Jackson	

project
PROPOSED NEW DWELLING
AT LAND ADJACENT TO 12
HEOL-Y-GLYN, GLYN-NEATH