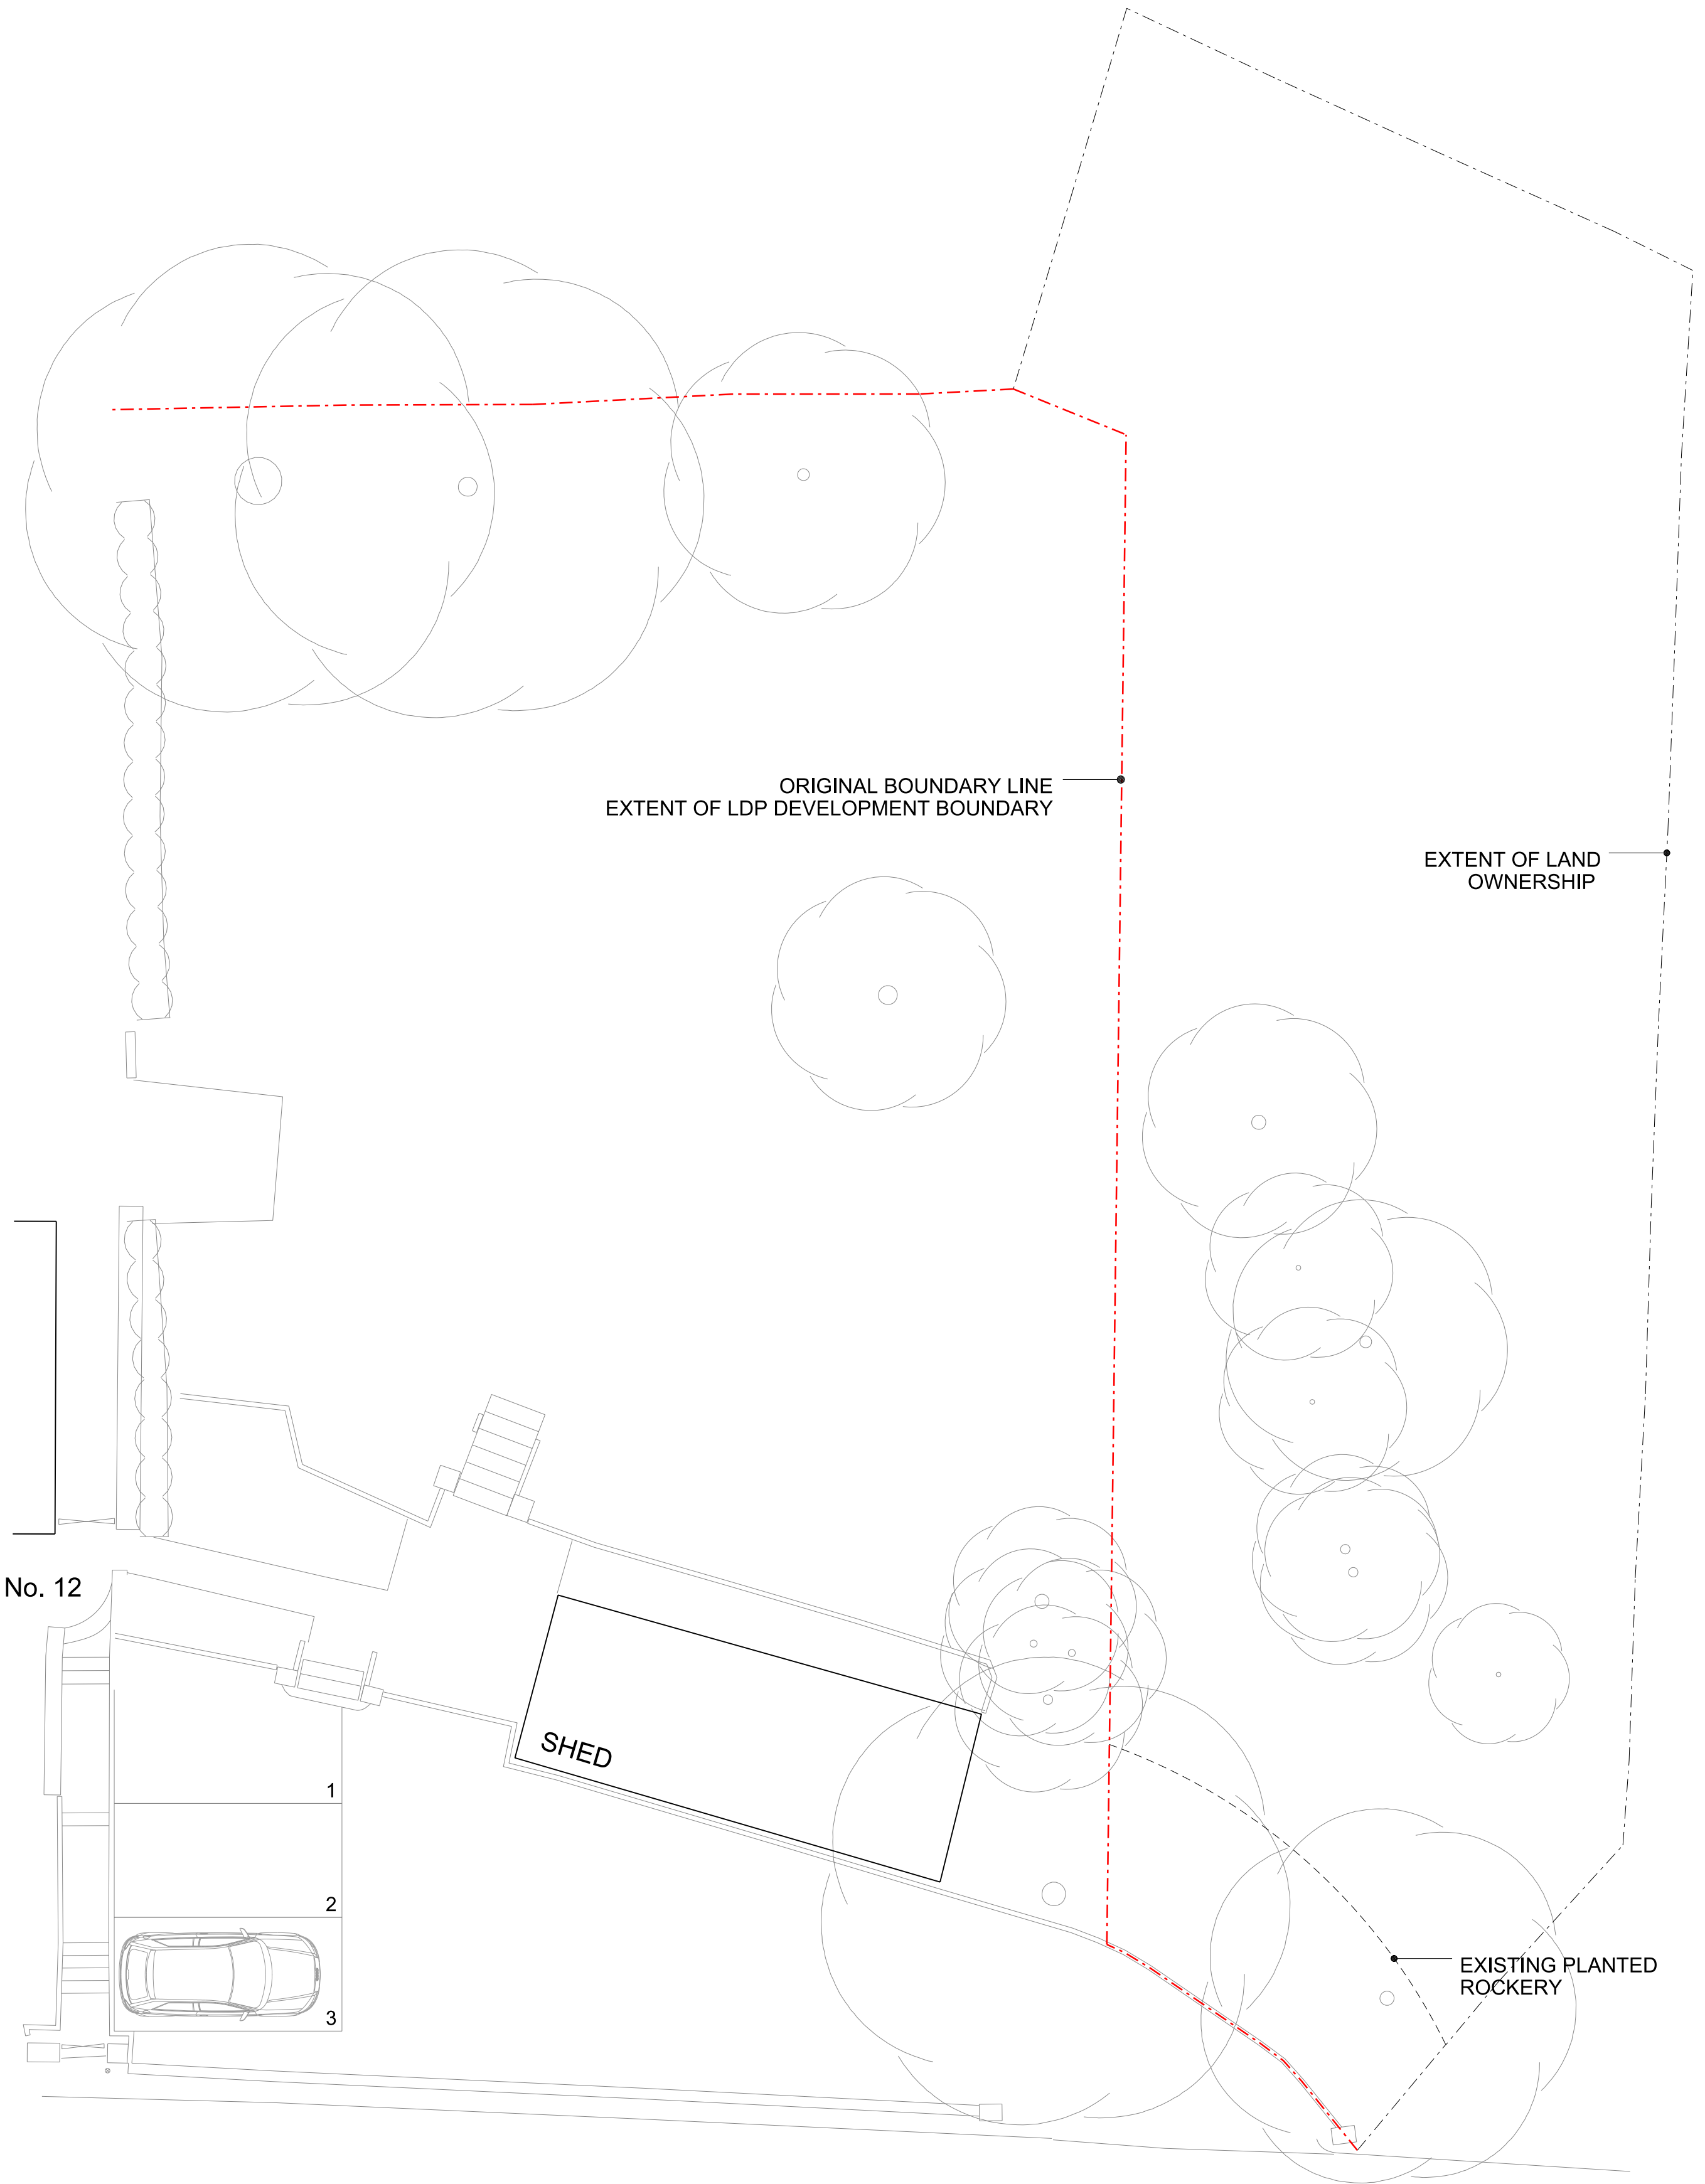


ALLAN STUCKEY
a r c h i t e c t s
CHARTERED ARCHITECTS - PLANNING & BUILDING SURVEYING

Dean Street Studios
20 Dean Street
Aberdare
Mid Glamorgan
CF44 7BN
Office: 01685 886971
www.allanstuckeyarchitects.co.uk
admin@allanstuckeyarchitects.co.uk

revisions
REVISION A / 22-II-10
01, ldp boundary corrected
project

PROPOSED NEW DWELLING
AT LAND ADJACENT TO 12
HEOL-Y-GLYN, GLYN-NEATH

title
EXISTING SITE PLAN
date 28.05.10 scale 1:100 on A2 drawn by SN
drawing number 09/2010/002A
client, Mr. J. Jackson