



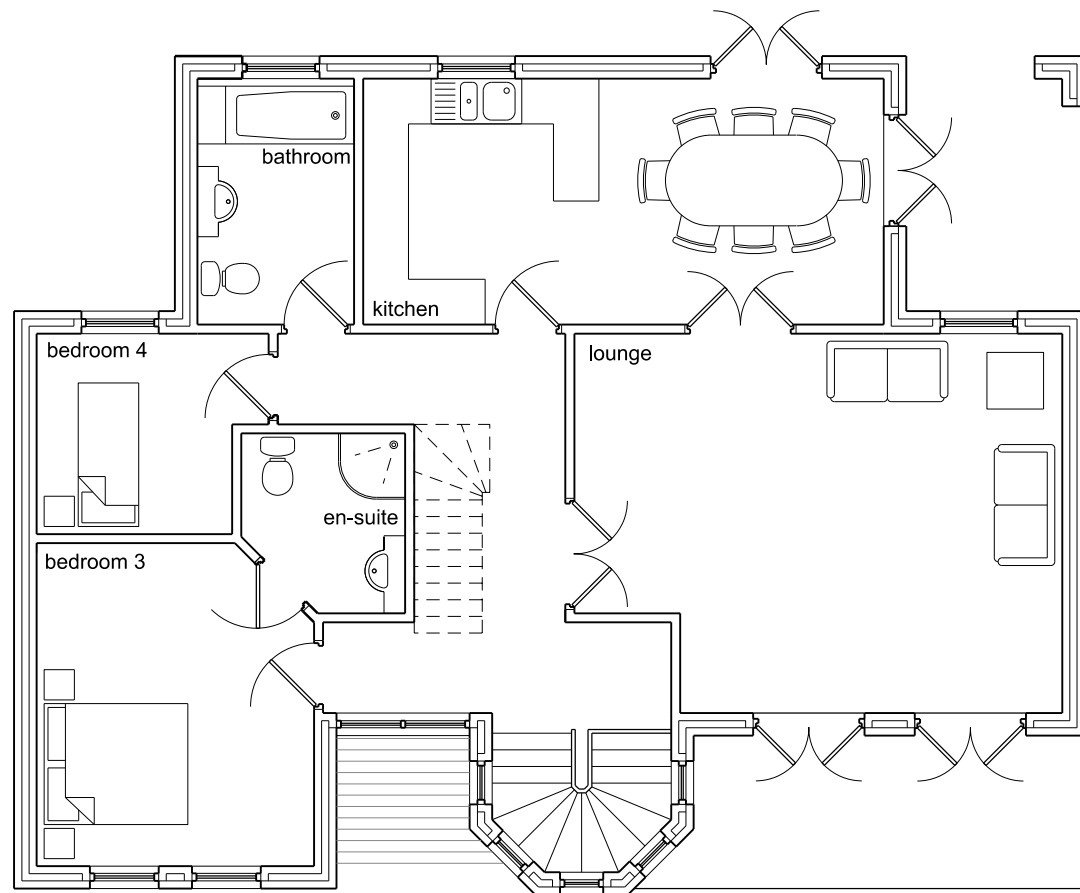


PROPOSED FIRST FLOOR PLAN

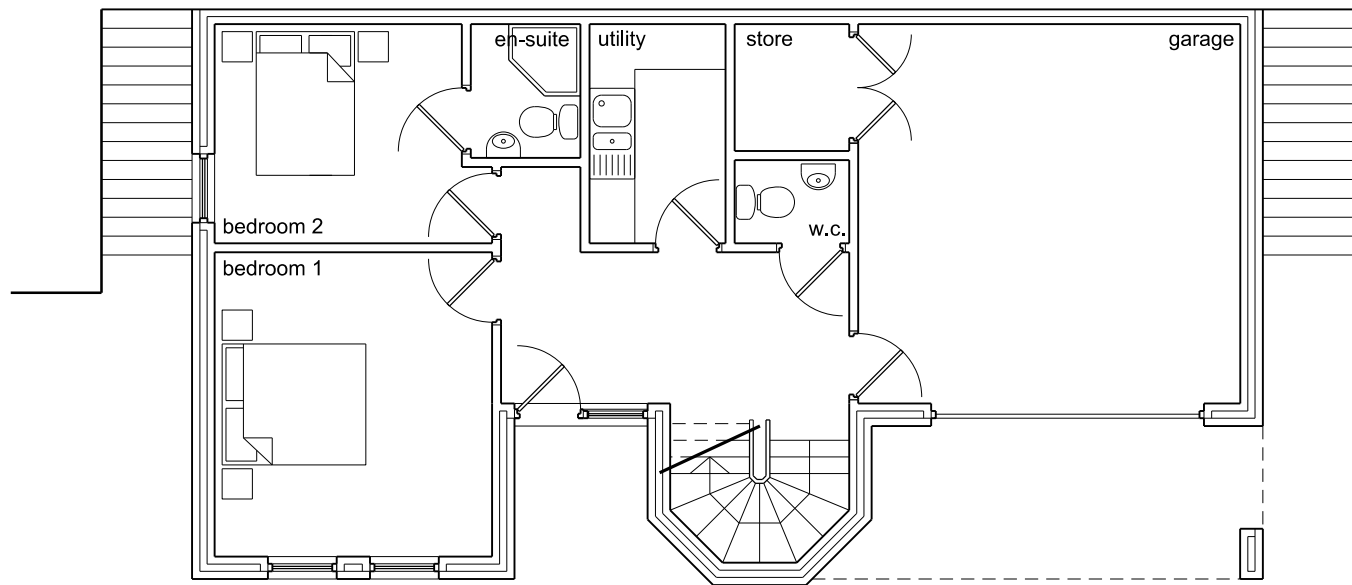


PROPOSED GROUND FLOOR PLAN




PROPOSED FRONT ELEVATION

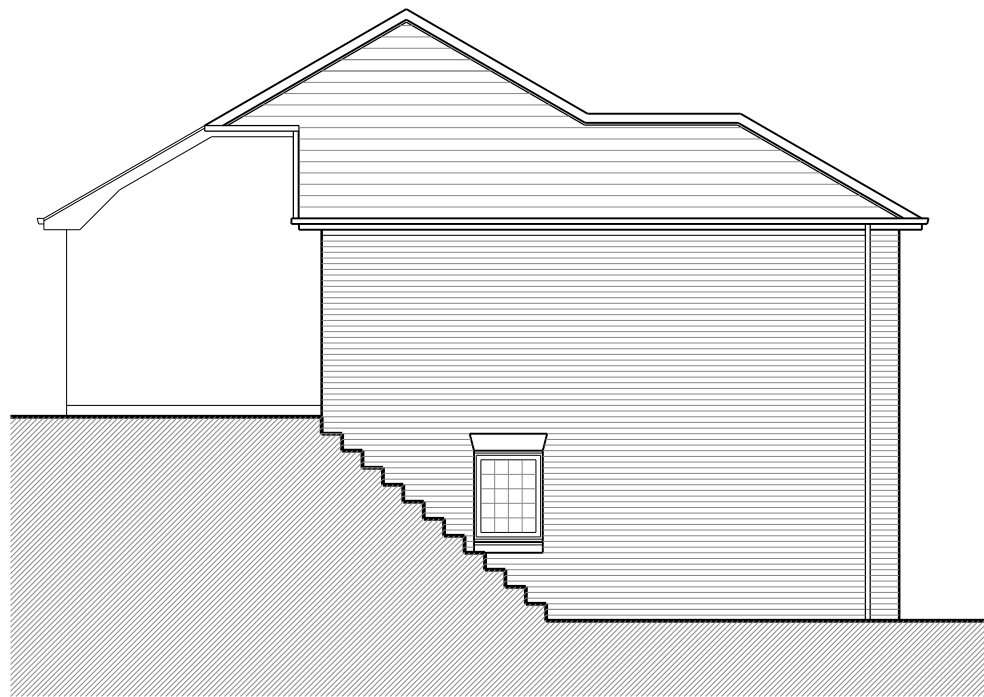


PROPOSED SIDE ELEVATION

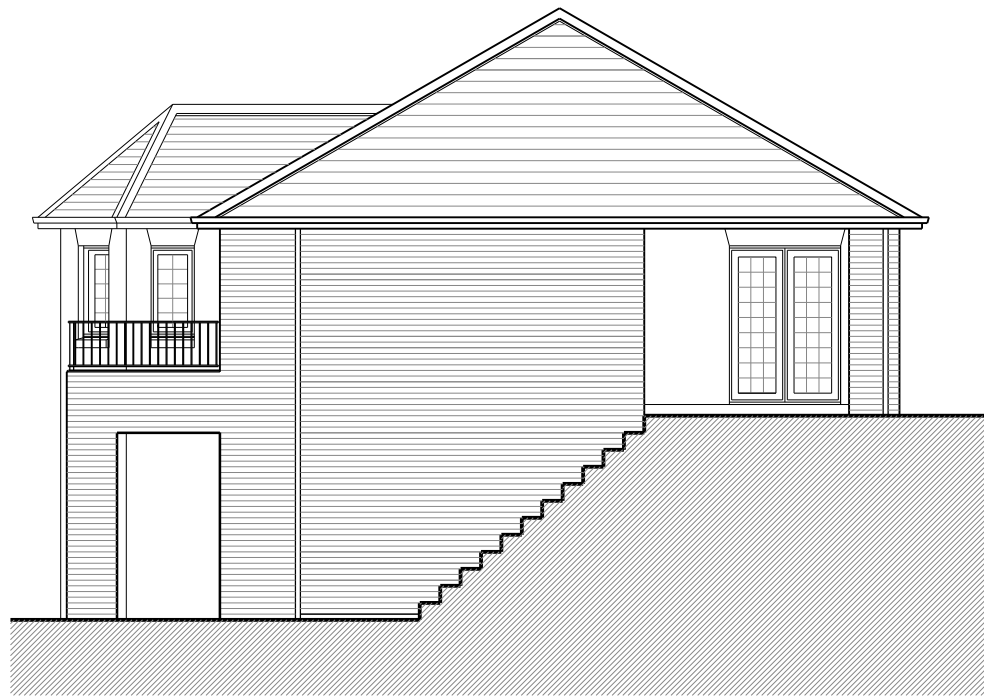

PROPOSED SIDE ELEVATION

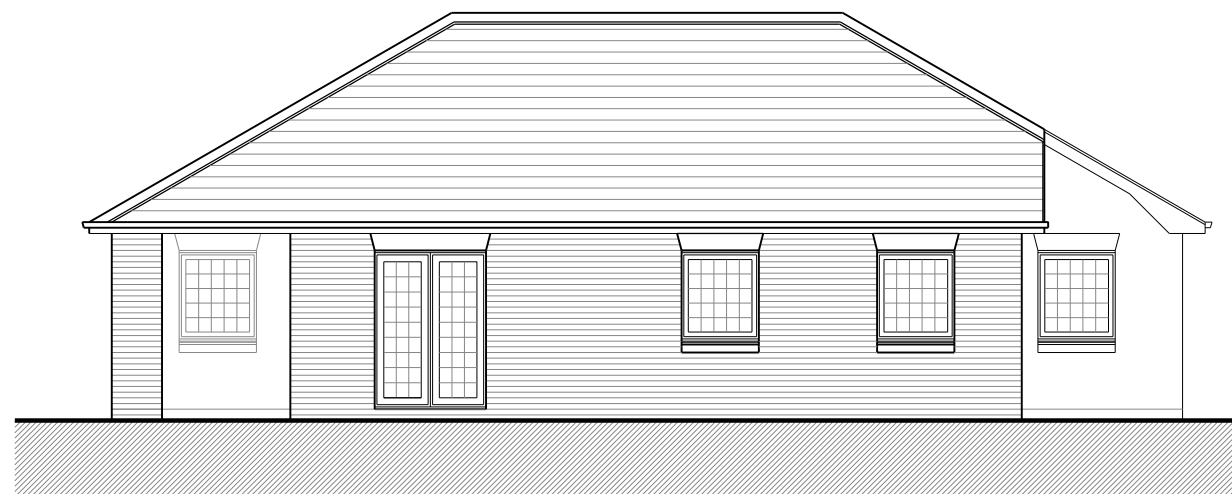

PROPOSED REAR ELEVATION

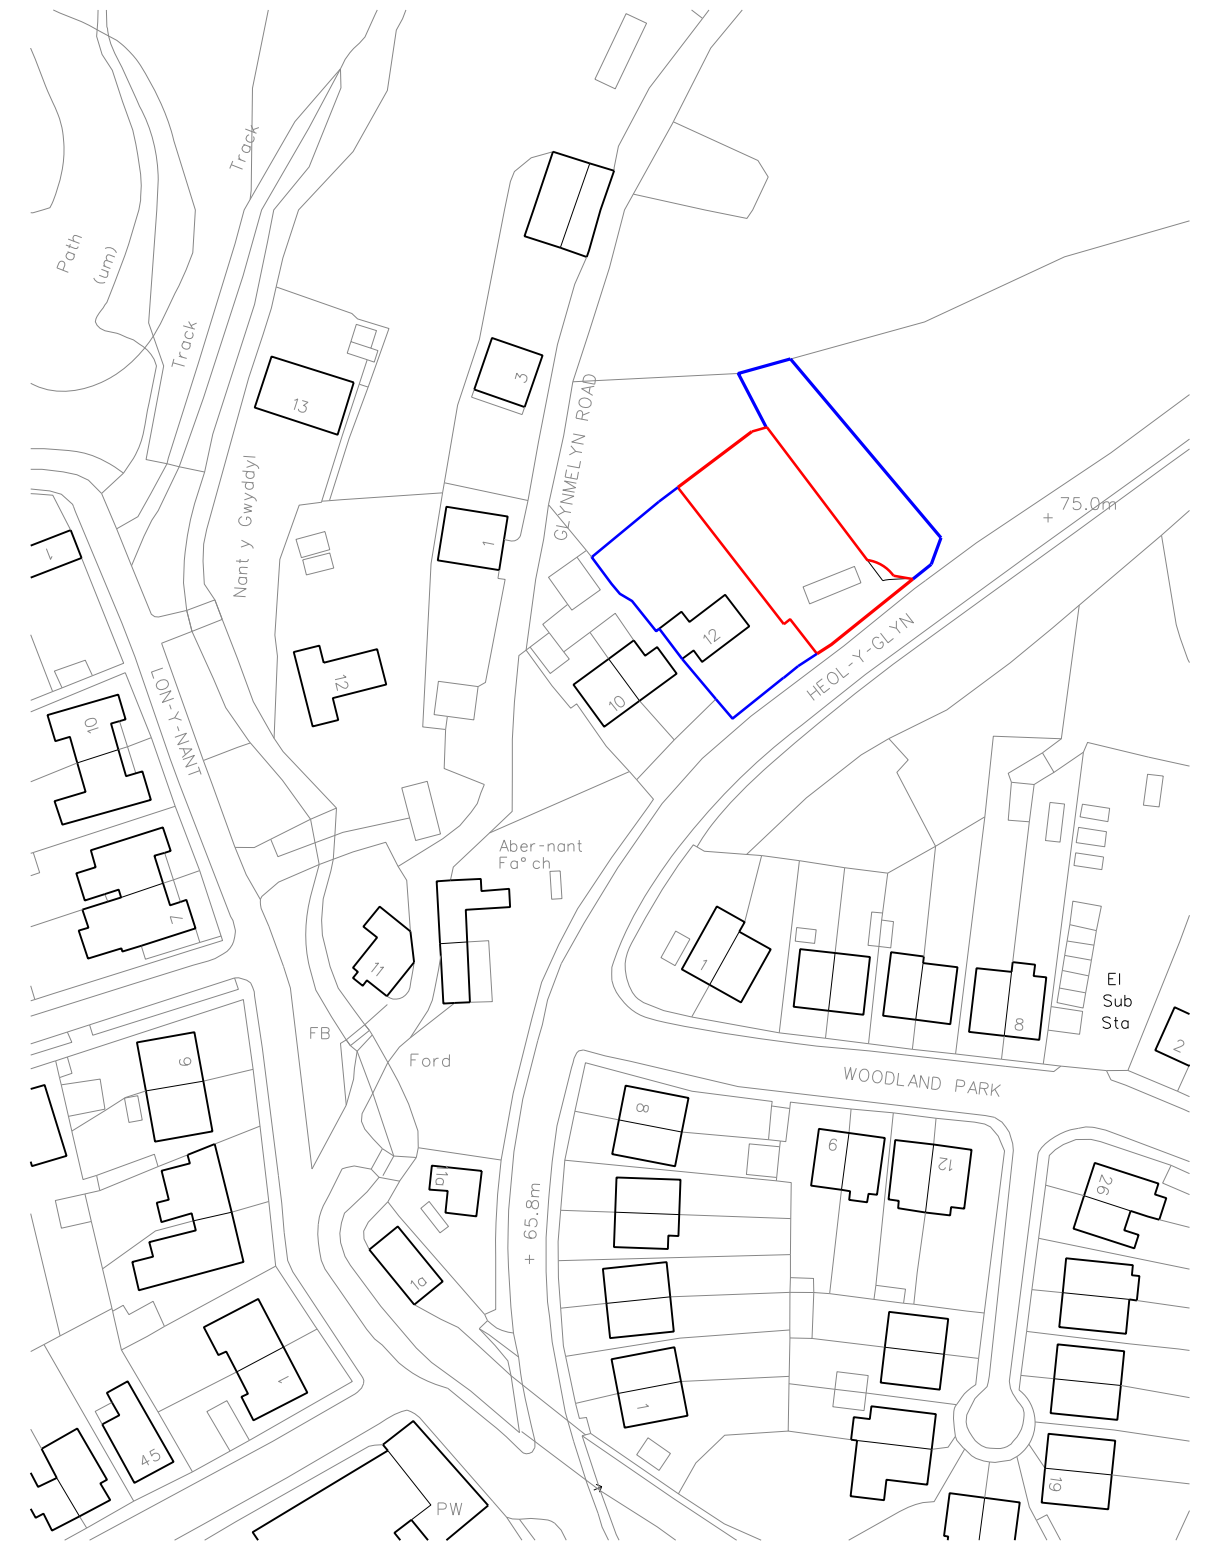

SITE LOCATION PLAN _
scale 1:1250




revisions
REVISION c/c / 22-11-10
01 amendment to site location plan red and blue line.

project
**PROPOSED NEW DWELLING
AT LAND ADJACENT TO 12
HEOL-Y-GLYN , GLYN-NEATH**

title
**PROPOSED FLOOR PLANS &
ELEVATION
SITE LOCATION PLAN**

date 12.10.10	scale 1:100 / 1:1250	drawn by SN
drawing number 09/2010/PL/004C		

client.
Mr. J. Jackson

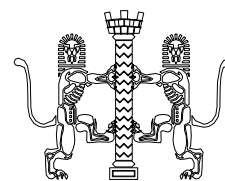

ALLAN STUCKEY
a r c h i t e c t s
CHARTERED ARCHITECTS - PLANNING & BUILDING SURVEYING

Dean Street Studios
20 Dean Street
Aberdare
Mid Glamorgan
CF44 7BN
Office: 01685 886971
www.allanstuckeyarchitects.co.uk
admin@allanstuckeyarchitects.co.uk