


Revision			
No	Description	Date	Chkd

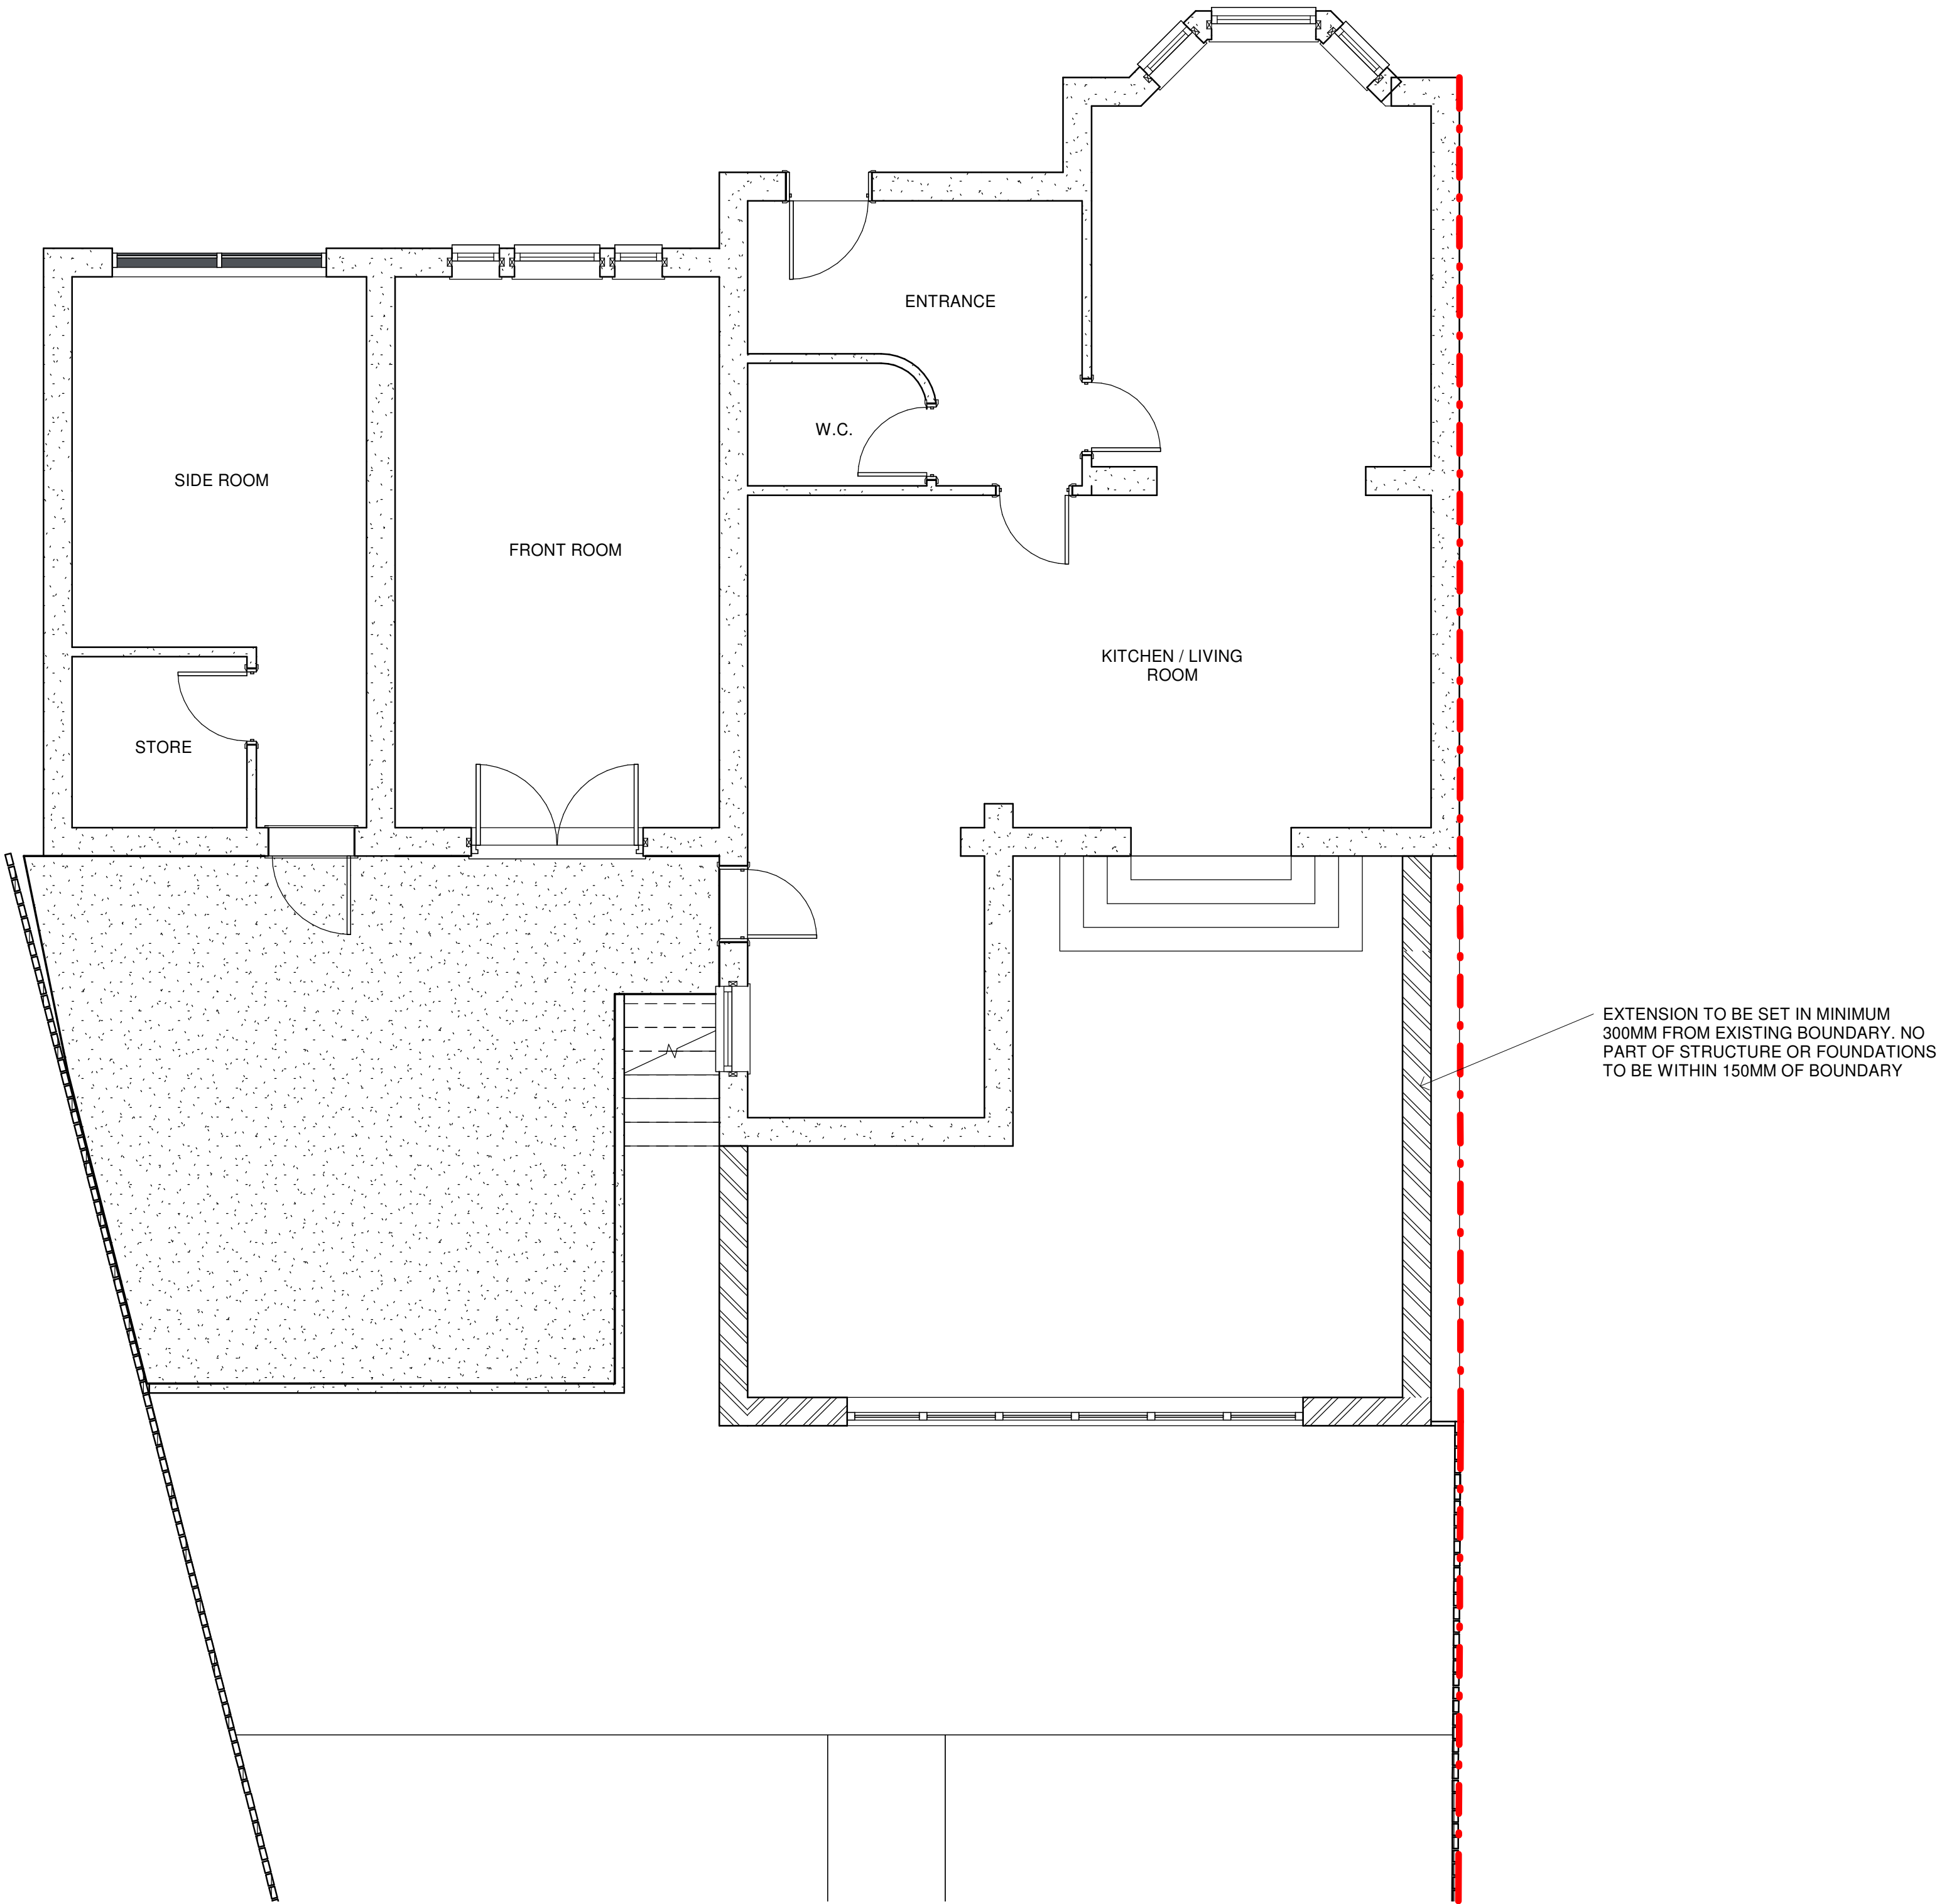

C.S.A

CLEAR - SPACE - ARCHITECTURE

Project
REAR EXTENSION
61 DINAS BAGLAN ROAD

Draw Title
PROPOSED FLOOR PLANS

Date
10/03/21

Scale
1 : 50

Job No
214799

Draw No
A105

Revision

Checked By:
Author

Drawn By:
Checker