


Superseded


THIS IS A C.A.D. PRODUCED DRAWING AND SHOULD NOT BE AMENDED BY HAND.

NOTES


- 1 All dimensions in millimetres unless otherwise stated.
- 2 Do not scale off drawing. All dimensions to be checked on site.

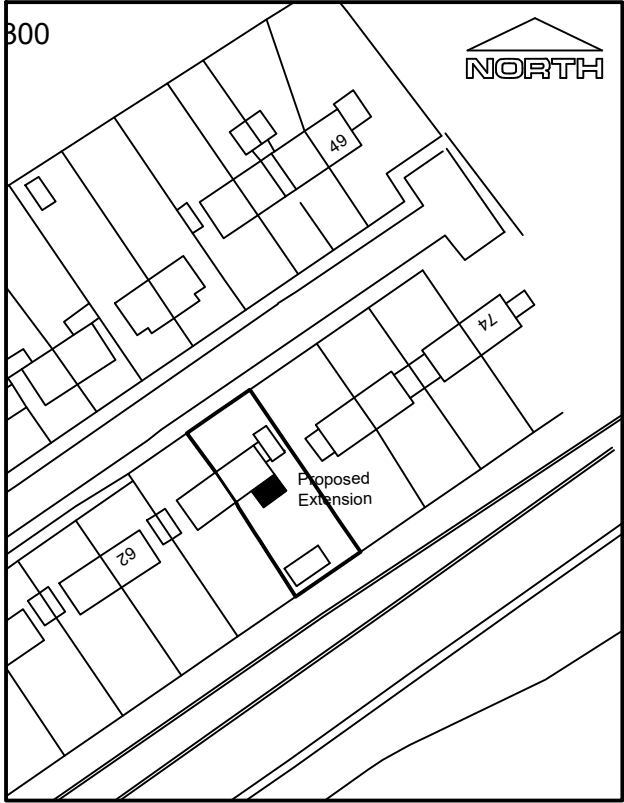

Site Location Plan - 1:1250

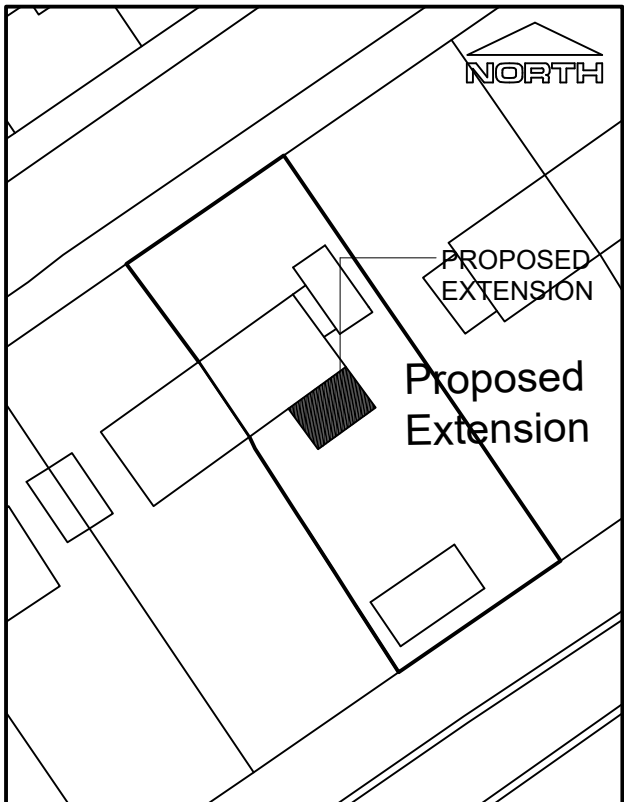

Site Plan - 1:500

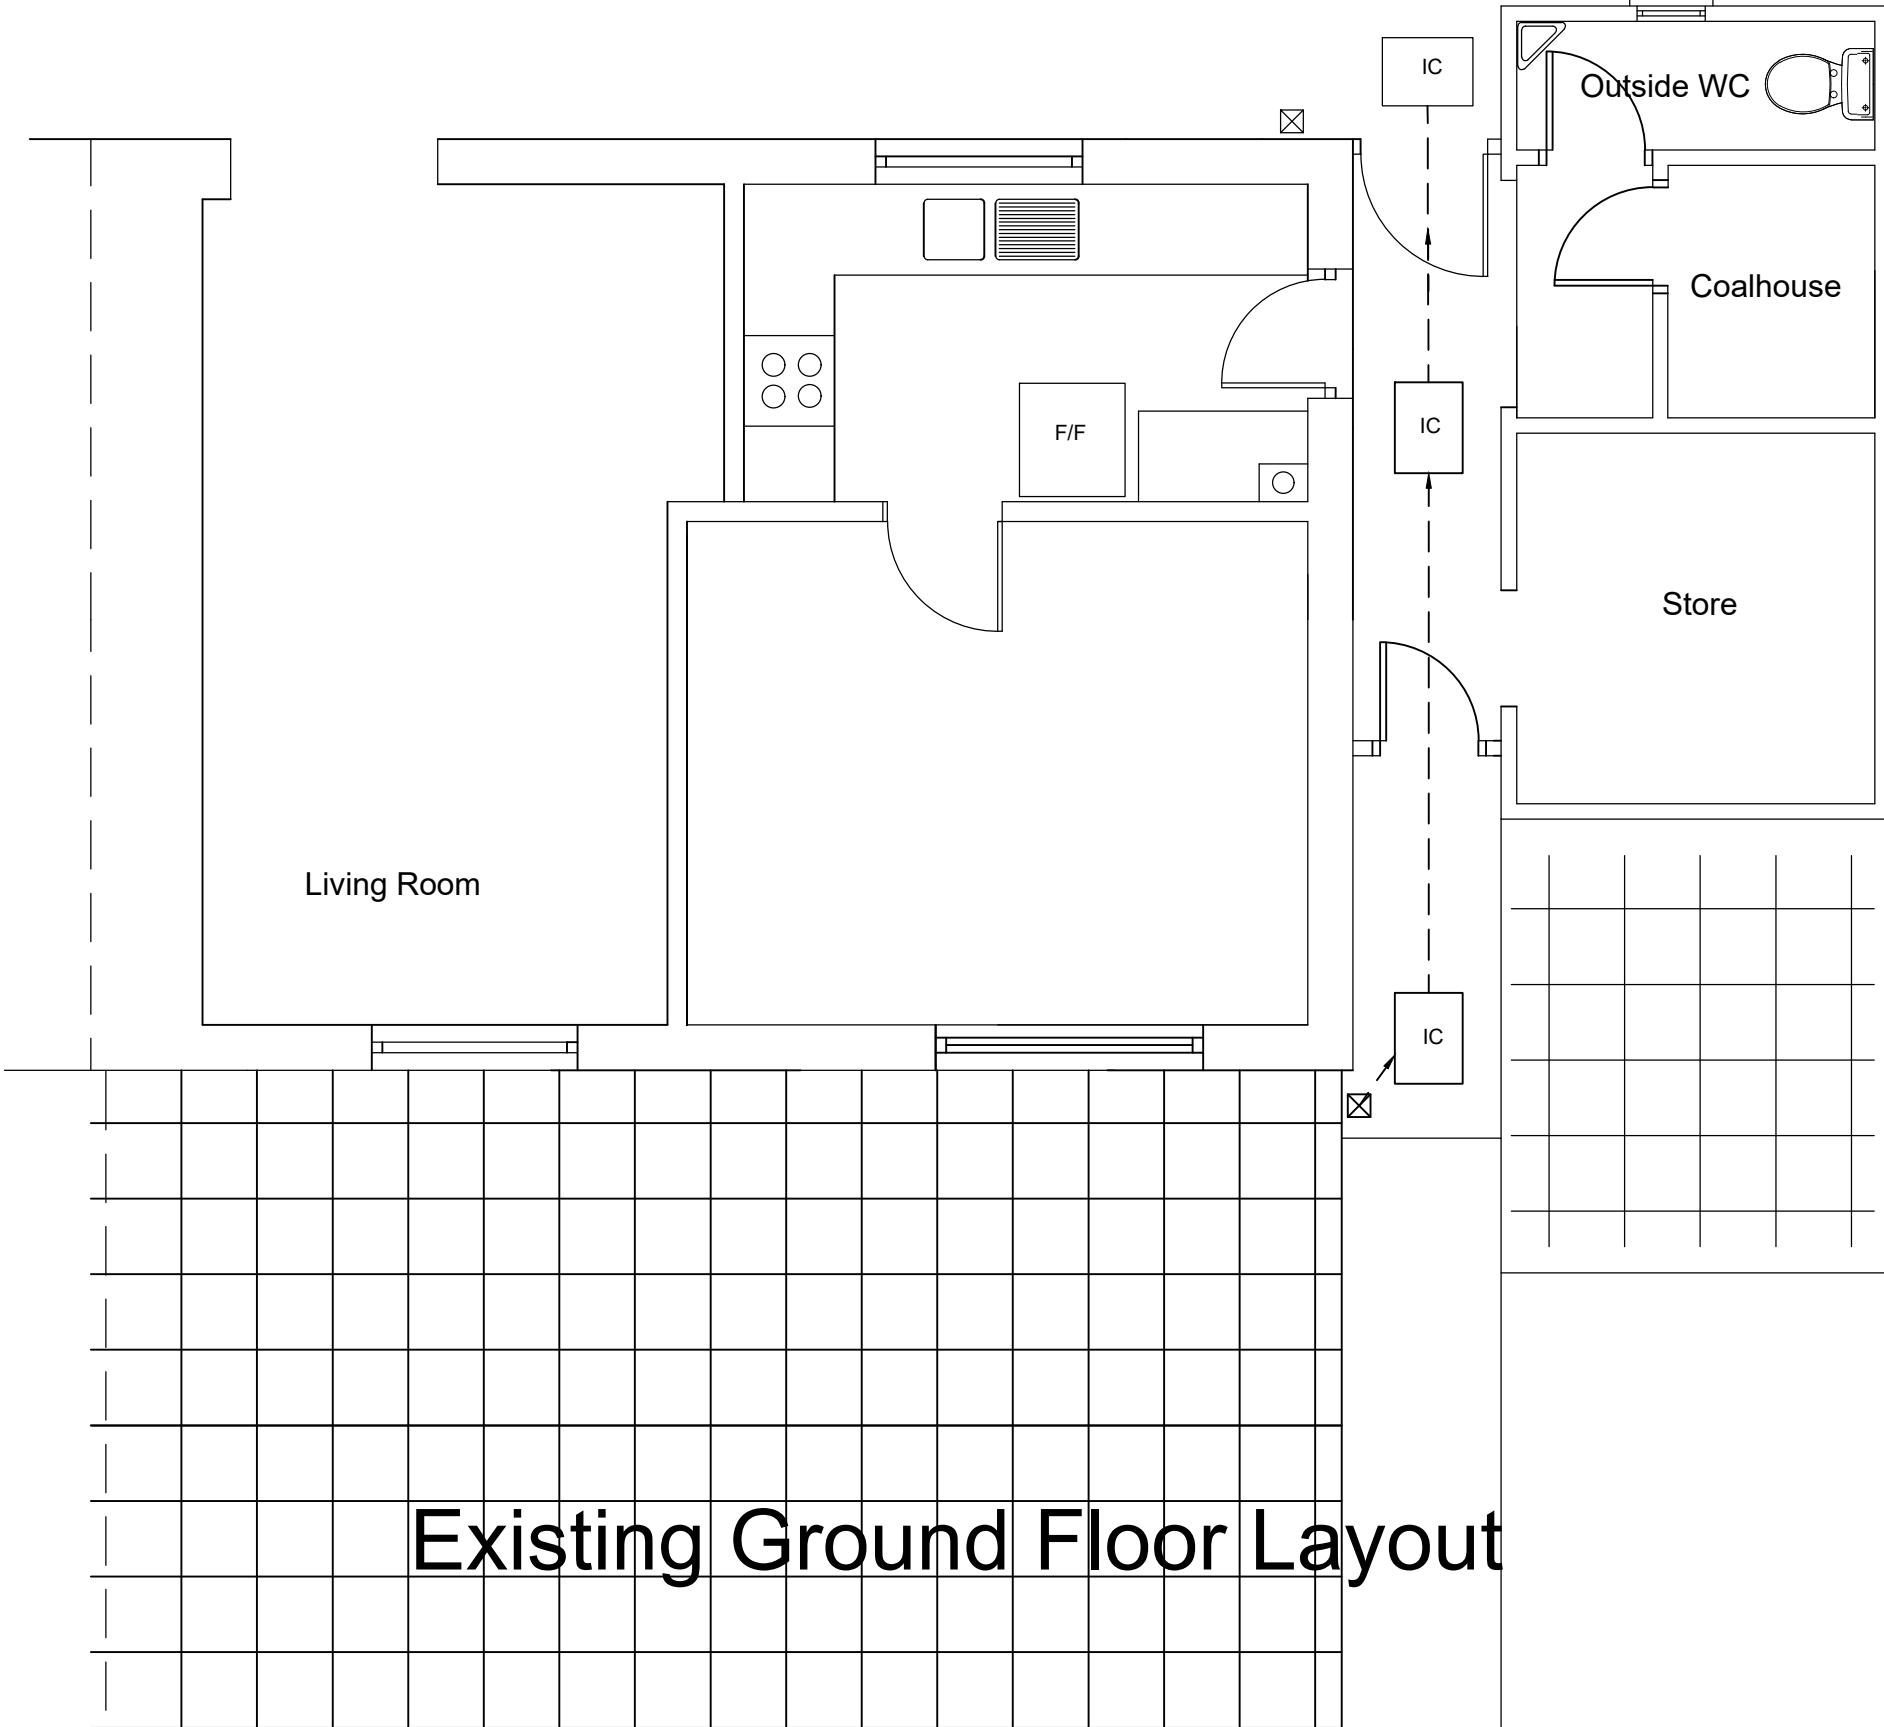

Existing Ground Floor Layout

Rev	Details	Dr	Date
		Neath Port Talbot Castell-nedd Port Talbot County Borough Council Cyngor Bwrdeistref Sirol	
Neath Port Talbot Castell -nedd Port Talbot County Borough Council Cyngor Bwrdeistref Sirol Social Services, Health and Housing Housing Renewal and Adaptations Service Tregelles Court Neath Abbey Road Neath Abbey Neath SA10 7DF			
Project 66 Ynys fawr Resolven Kitchen Extension Existing & Location Plans			
Date	sjl	Checked	Approved
Date	9/9/21	Date	Date
Scales	1:50 or as shown		
Drawing No. NPT4964			