

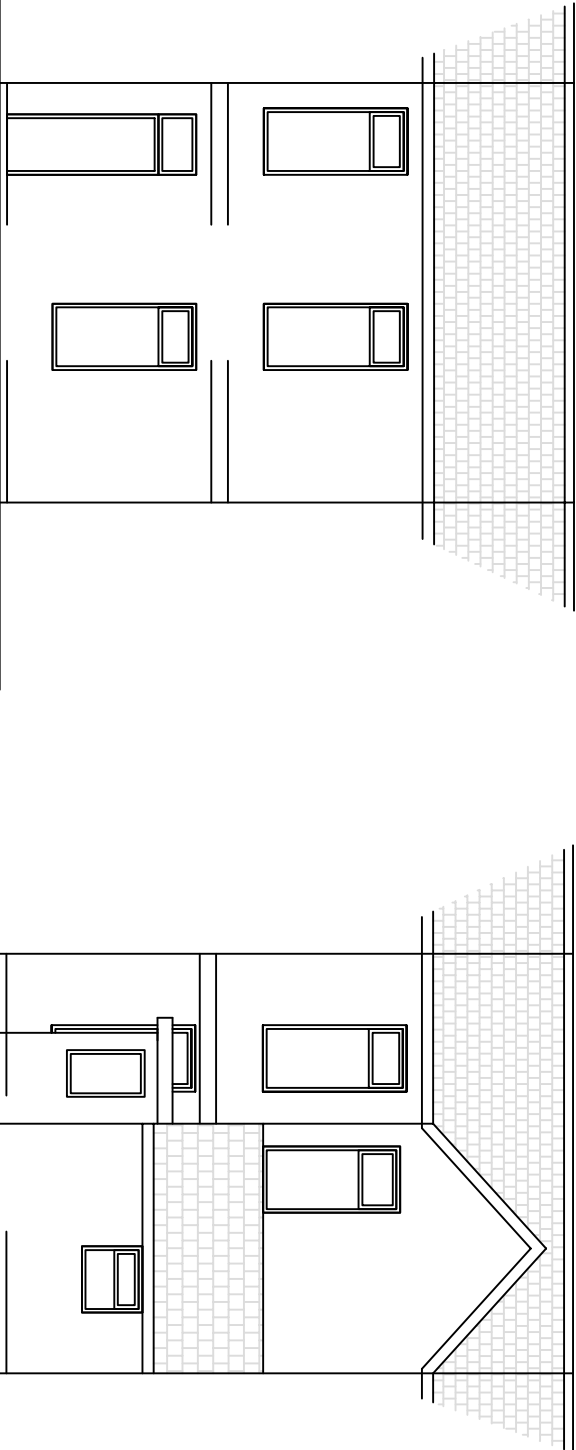


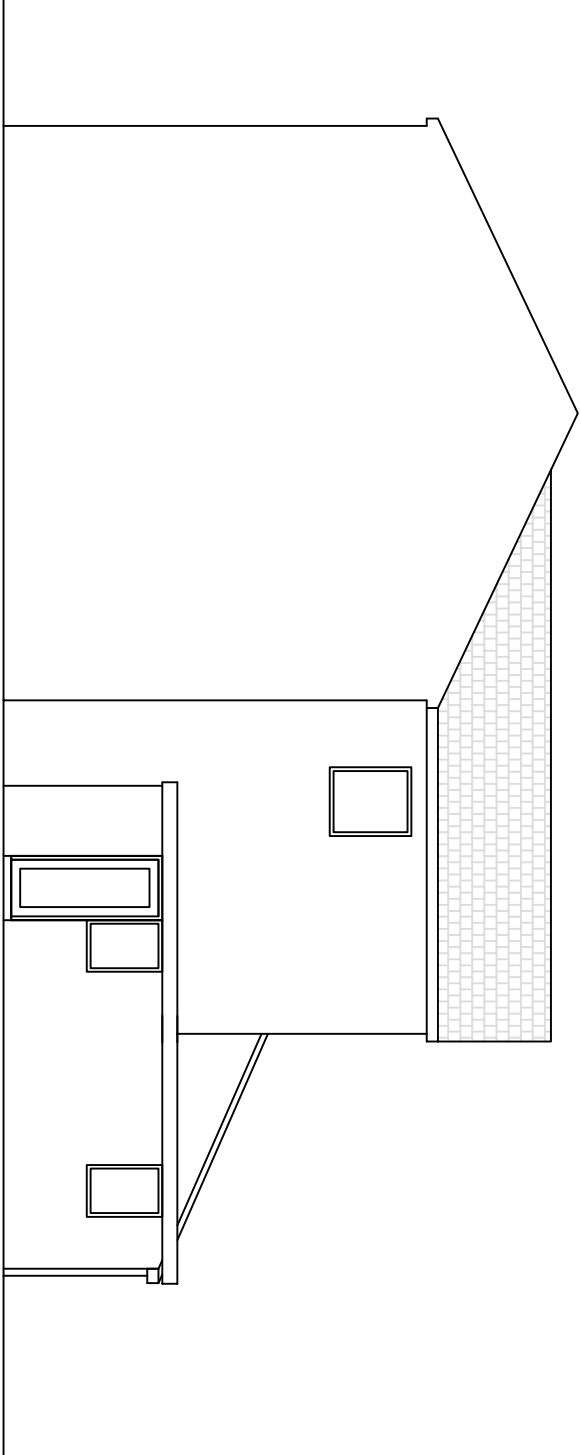

PROPOSED FRONT ELEVATION

PROPOSED REAR ELEVATION

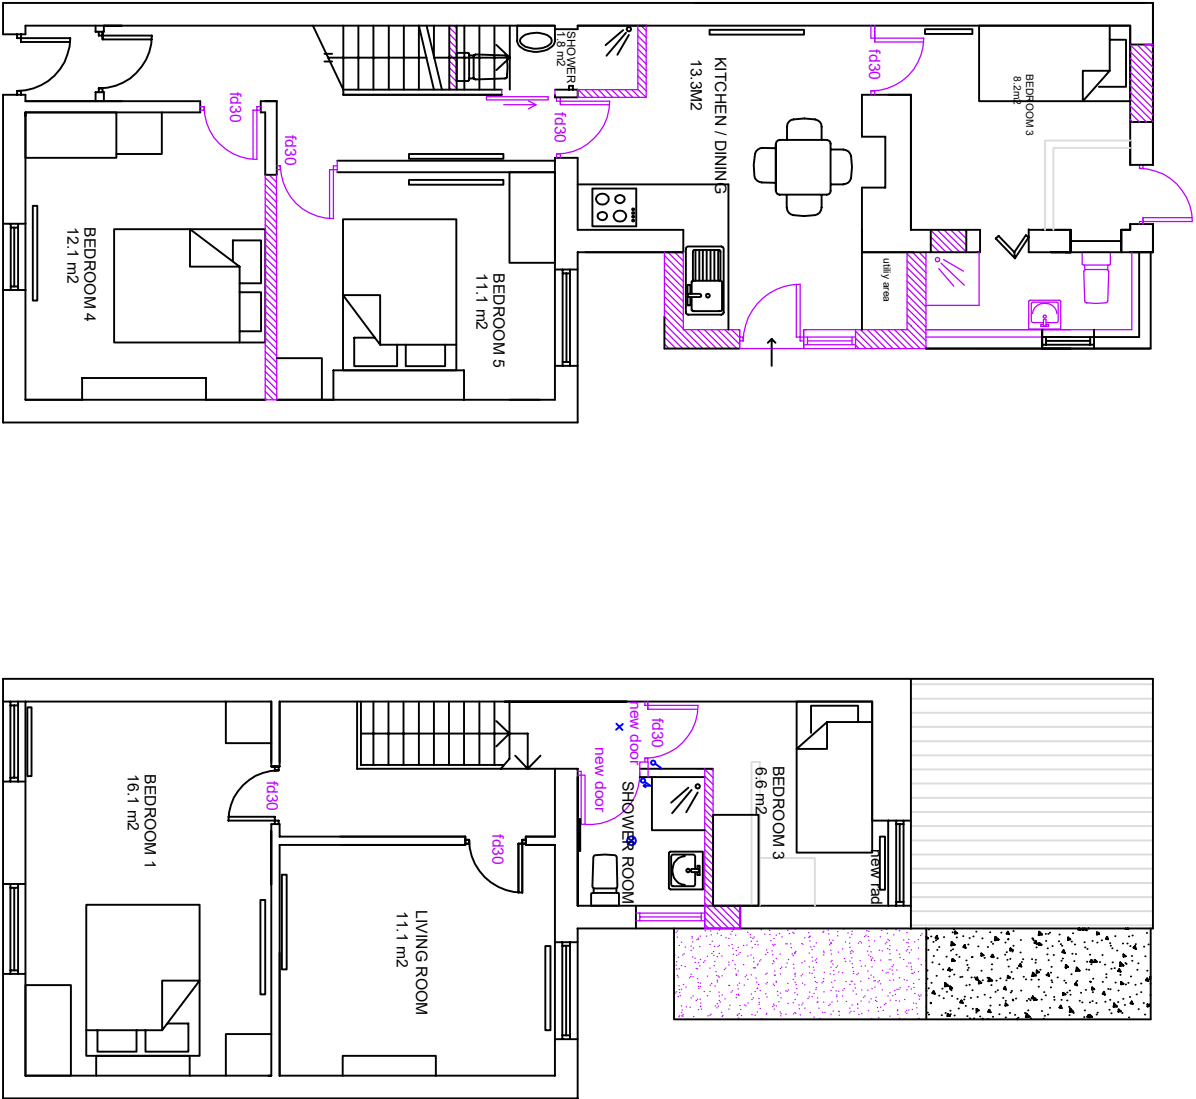

PROPOSED SIDE ELEVATION
DO NOT SCALE FROM DRAWING!

Date	Changes
01.09.2021	reduction in bedrooms to 5, amendment to kitchen/diner, room square meter added
29.09.2021	increase in floorspace bedroom 3, reduction in shower room size
20.10.2021	moving bedroom 3 into the kitchen, additional living room upstairs, increasing the kitchen size, moving the outbuilding
27.10.2021	en-suite extension

Client RFJ LTD. 7A PARKER STR CAMBRIDGE CB1 1JL	Job Title CHANGE OF USE DWELLING TO A HMO	Job No 21-601	
	Architect Nicole Jones Architect RIBA 6 Myrddin Crescent Carmarthen SA31 1DX Tel: 01267-230762	Date 28.06.2021	
Site 5 MOUNT VIEW TERRACE PORT TABLBOT SA12 6HH	Drawing Title PROPOSED FLOOR PLANS AND ELEVATIONS	Scale 1:100	Size A3
		Drawn NJ	
	Drawing No 2		