




Proposed Site Block Plan at 1:200

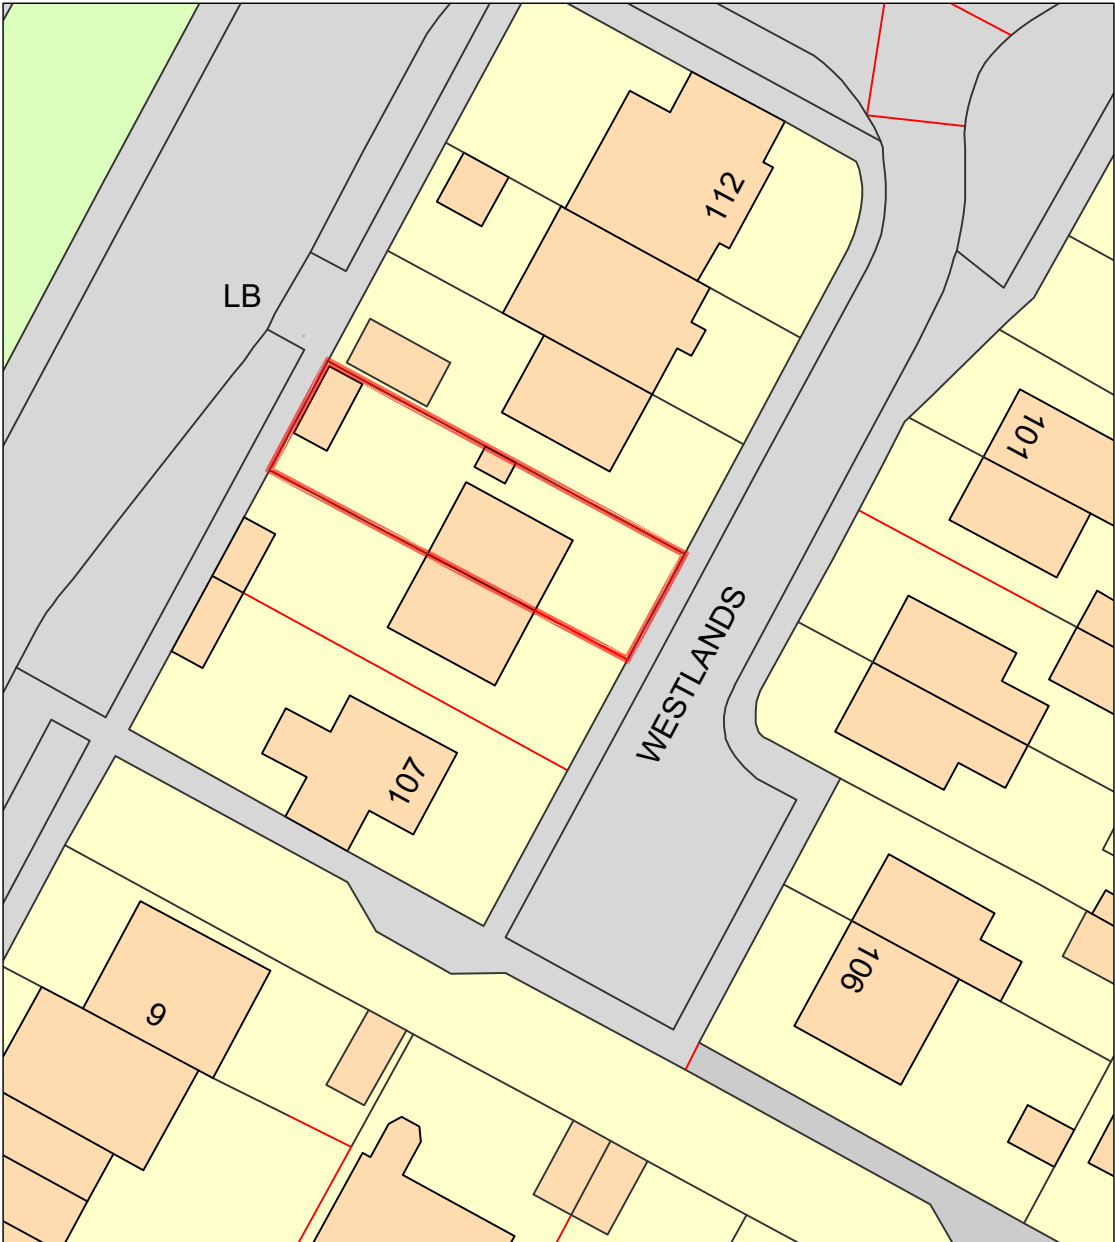

Site Location Plan at 1:1250



Site Block Plan at 1:500



|   |                                                   |                    |                           |             |
|---|---------------------------------------------------|--------------------|---------------------------|-------------|
| Notes   | Client: Mr Lee Davies                             |                    | Drawing No: O.01          | Revision: A |
|   | Project Title: Single Storey Extension            |                    | Drawing Title: Site Plans |             |
|   | Site Address: 109 Westlands Port Talbot, SA12 7DE |                    | Date: 19/10/2021          |             |
|   |                                                   |                    | Scale: As Shown           |             |
| COPPERWORKS<br>ARCHITECTURAL SOLUTIONS<br>www.copperworks-as.com                                                                        |                                                   | Revision Notes     |                           | Revision: A |
|   |                                                   | Key: Comment       |                           | Revision: A |
| This drawing to be scaled for planning purposes only. Contractor to set out and take site dimensions. If in doubt ask for confirmation. |                                                   | Date               |                           | 19/10/2021  |
|   |                                                   | Outbuildings Added |                           |             |
|   |                                                   | Paper Size: A3     |                           |             |