





Site Location Plan - 1:1250

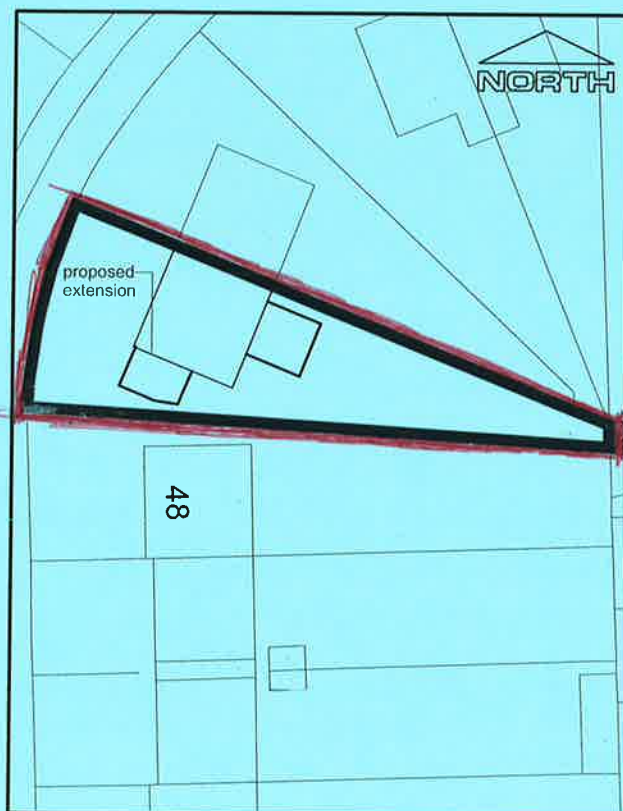

Site Plan - 1:500

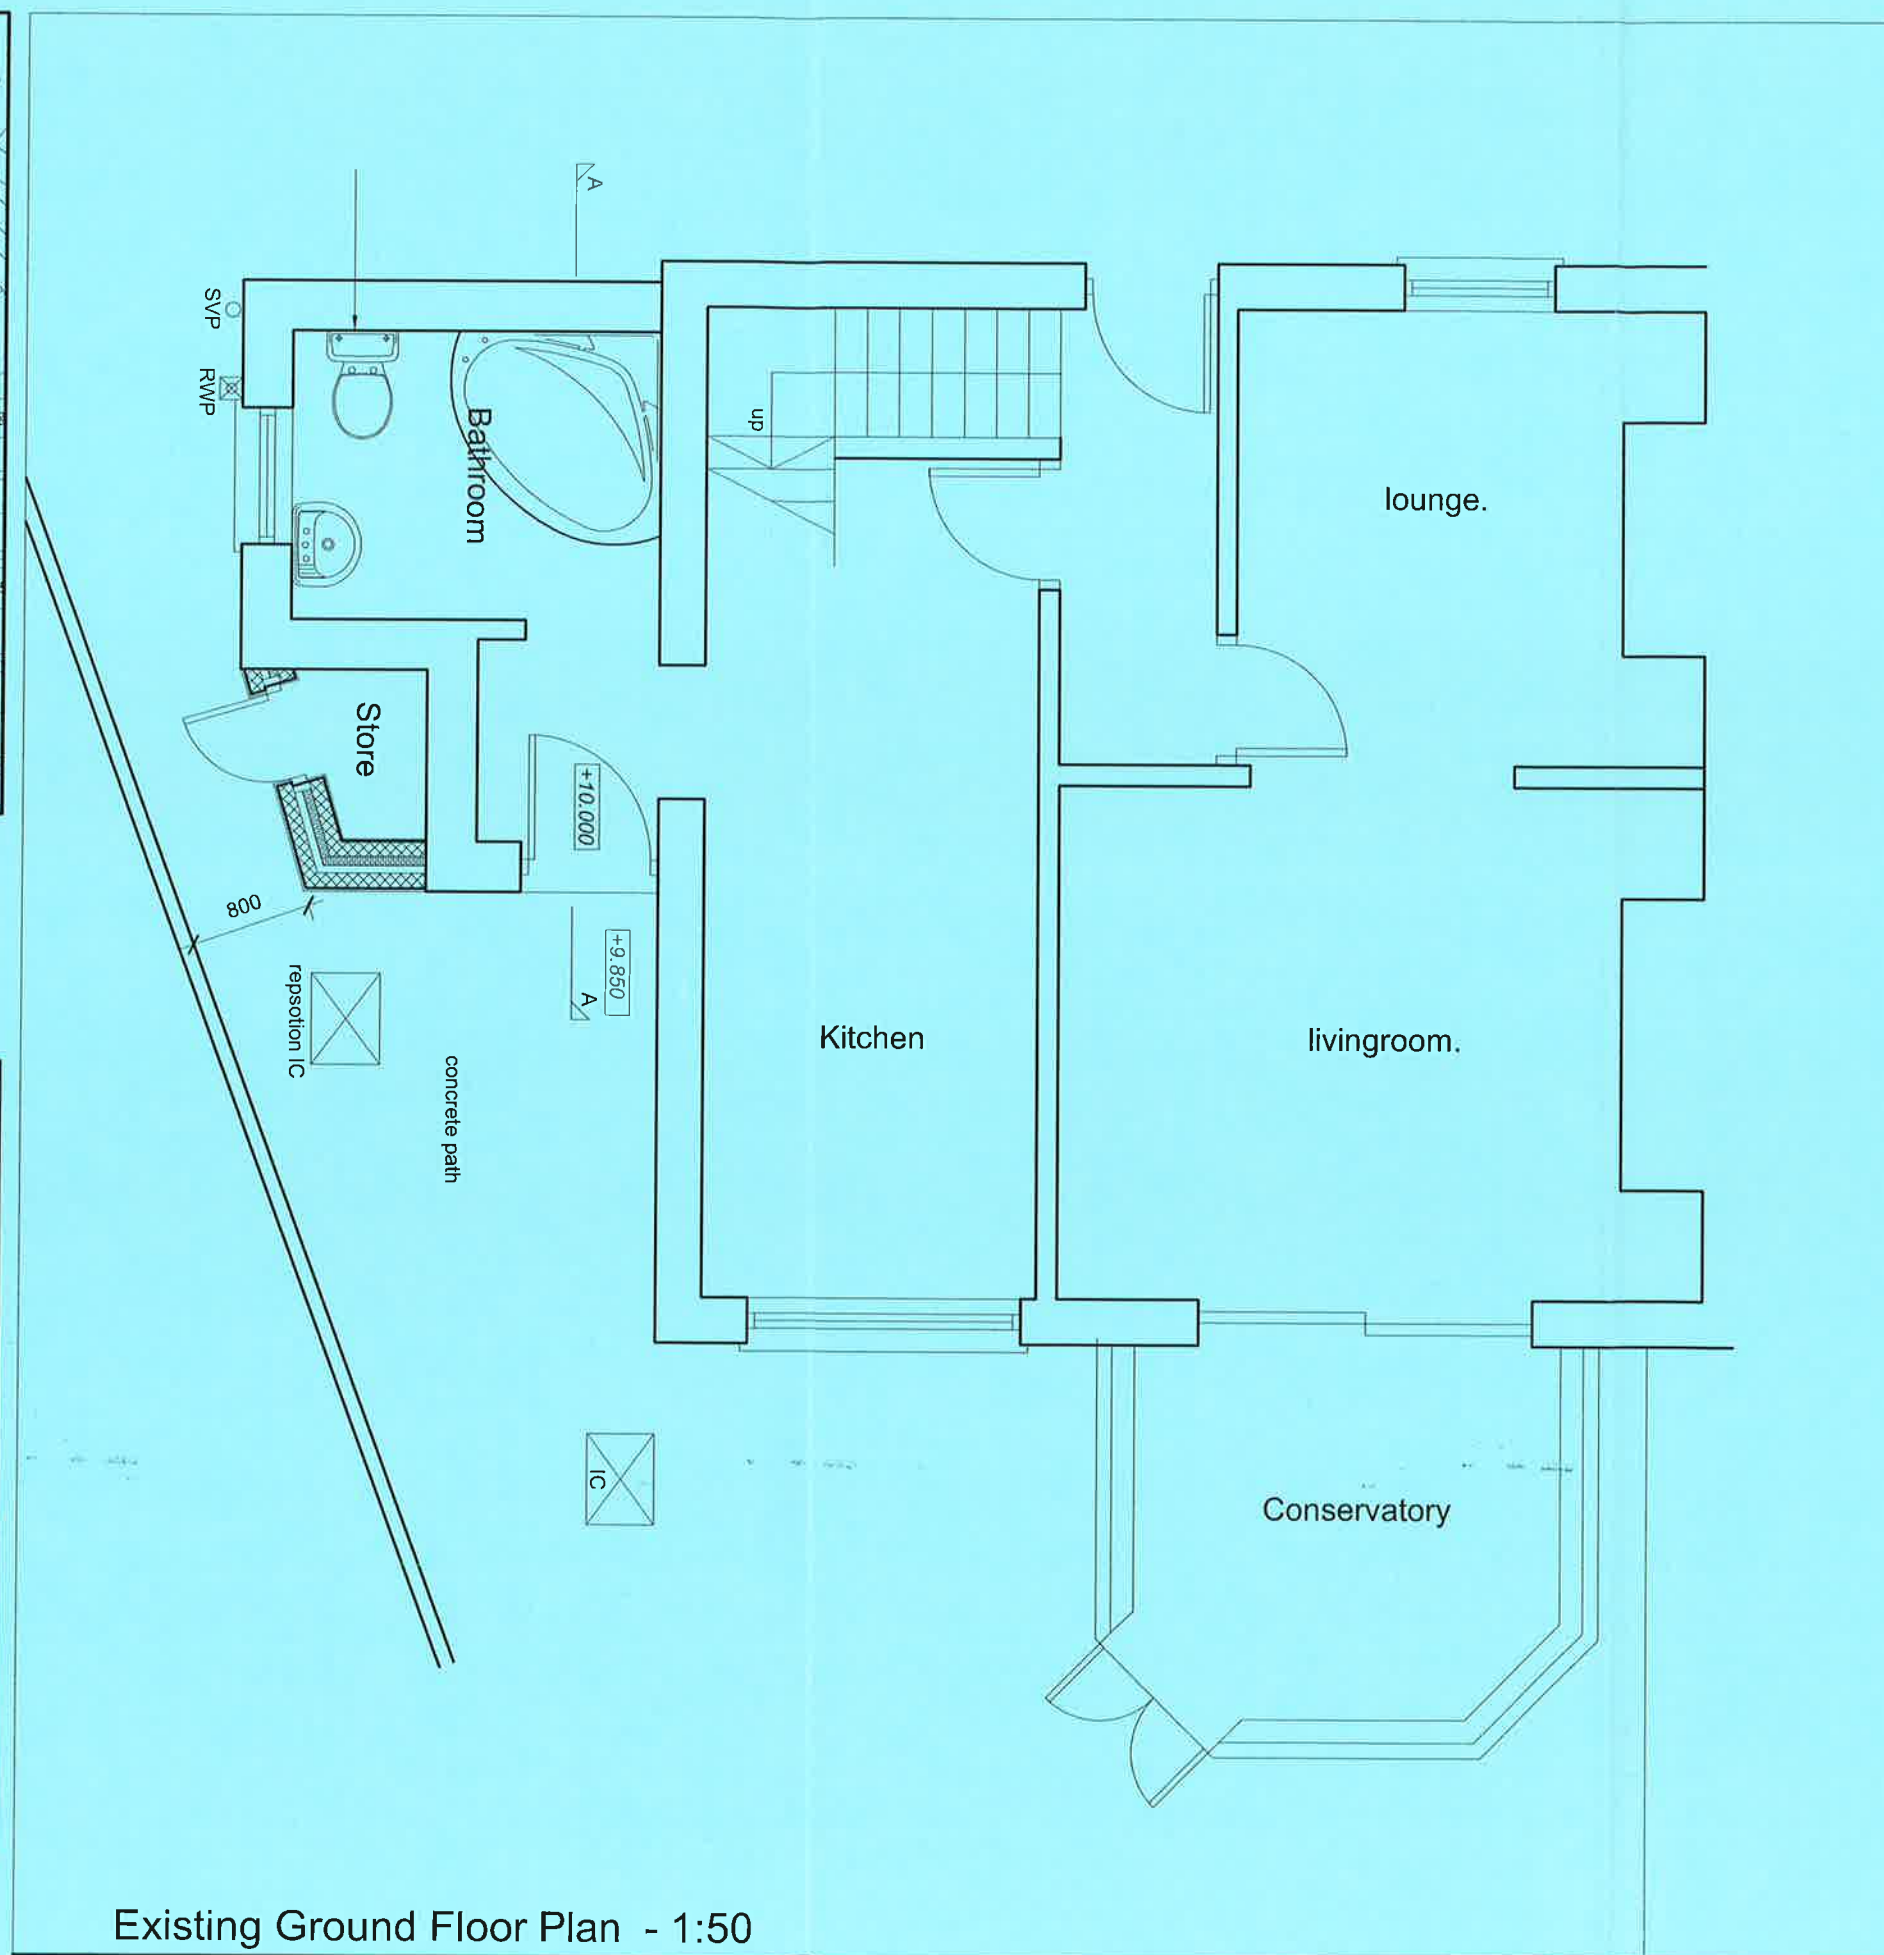

Existing Ground Floor Plan - 1:50

Rev	Details	Dr	Date


Neath Port Talbot
Castell-nedd Port Talbot
 County Borough Council Cyngor Bwrdeistref Sirol

Neath Port Talbot Castell-nedd Port Talbot
 County Borough Council Cyngor Bwrdeistref Sirol
GRANTS AGENCY
 Social Services, Health and Housing
 Housing Renewal and Adaptations Service
 Civic Centre
 Port Talbot
 SA13 1PJ

Project
 50 Ruskin Street
 Briton Ferry
 Livingroom Extension
 Location Plans &
 Existing Ground Floor Plan

Drawn	slc	Checked		Approved	
Date	17.11.09	Date		Date	
Scales	As shown				
Drawing No.	NPT4704/01				