

THIS IS A C.A.D. PRODUCED DRAWING AND SHOULD NOT BE AMENDED BY HAND.

NOTES

1 All dimensions in millimetres unless otherwise stated.

Rev

Details

Dr

Date



Neath Port Talbot  
Castell-nedd Port Talbot  
County Borough Council Cyngor Bwrdeistref Sirol

Neath Port Talbot Castell -nedd Port Talbot  
County Borough Council Cyngor Bwrdeistref Sirol  
**GRANTS AGENCY**  
Social Services, Health and Housing  
Housing Renewal and Adaptations Service  
Civic Centre  
Port Talbot  
SA13 1PJ

Project

50 Ruskin Street  
Briton Ferry

Living Room Extension  
Proposed Plan

Drawn

s/c

Checked

Approved

Date

18.10.21

Date


Date

Scales

1:50

Drawing No.

NPT4704/02

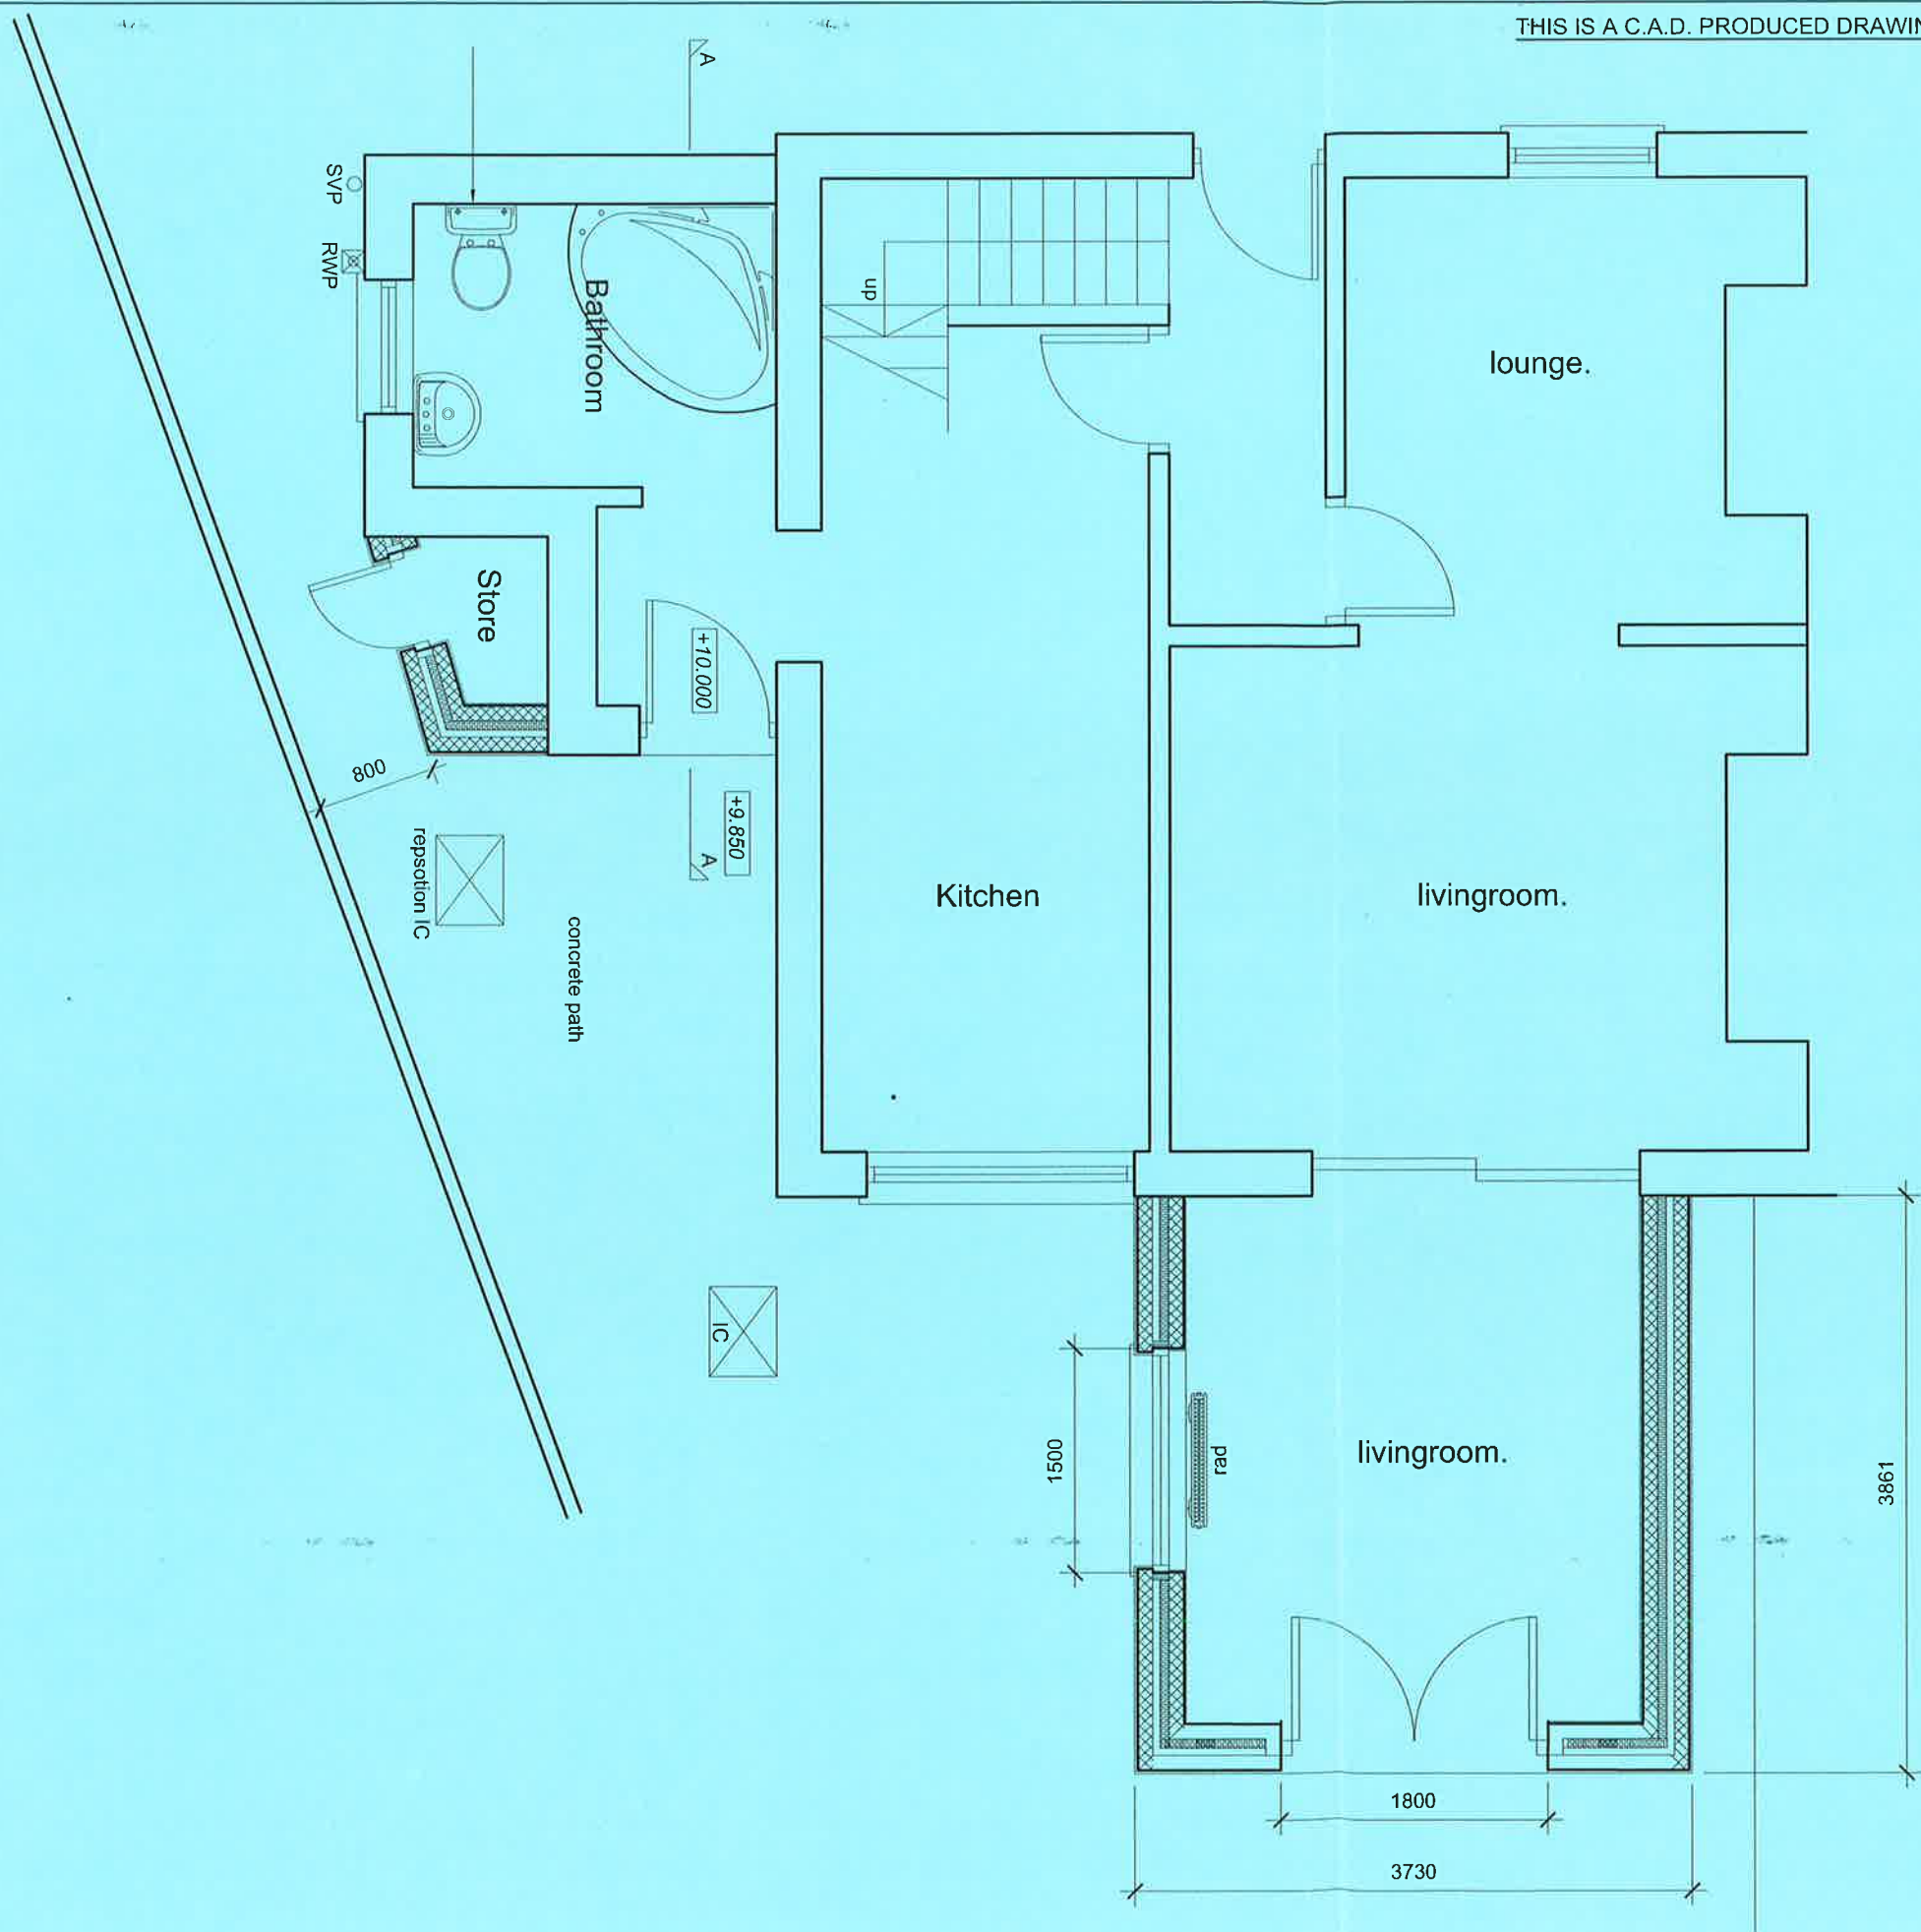

PROPOSED GROUND FLOOR PLAN